


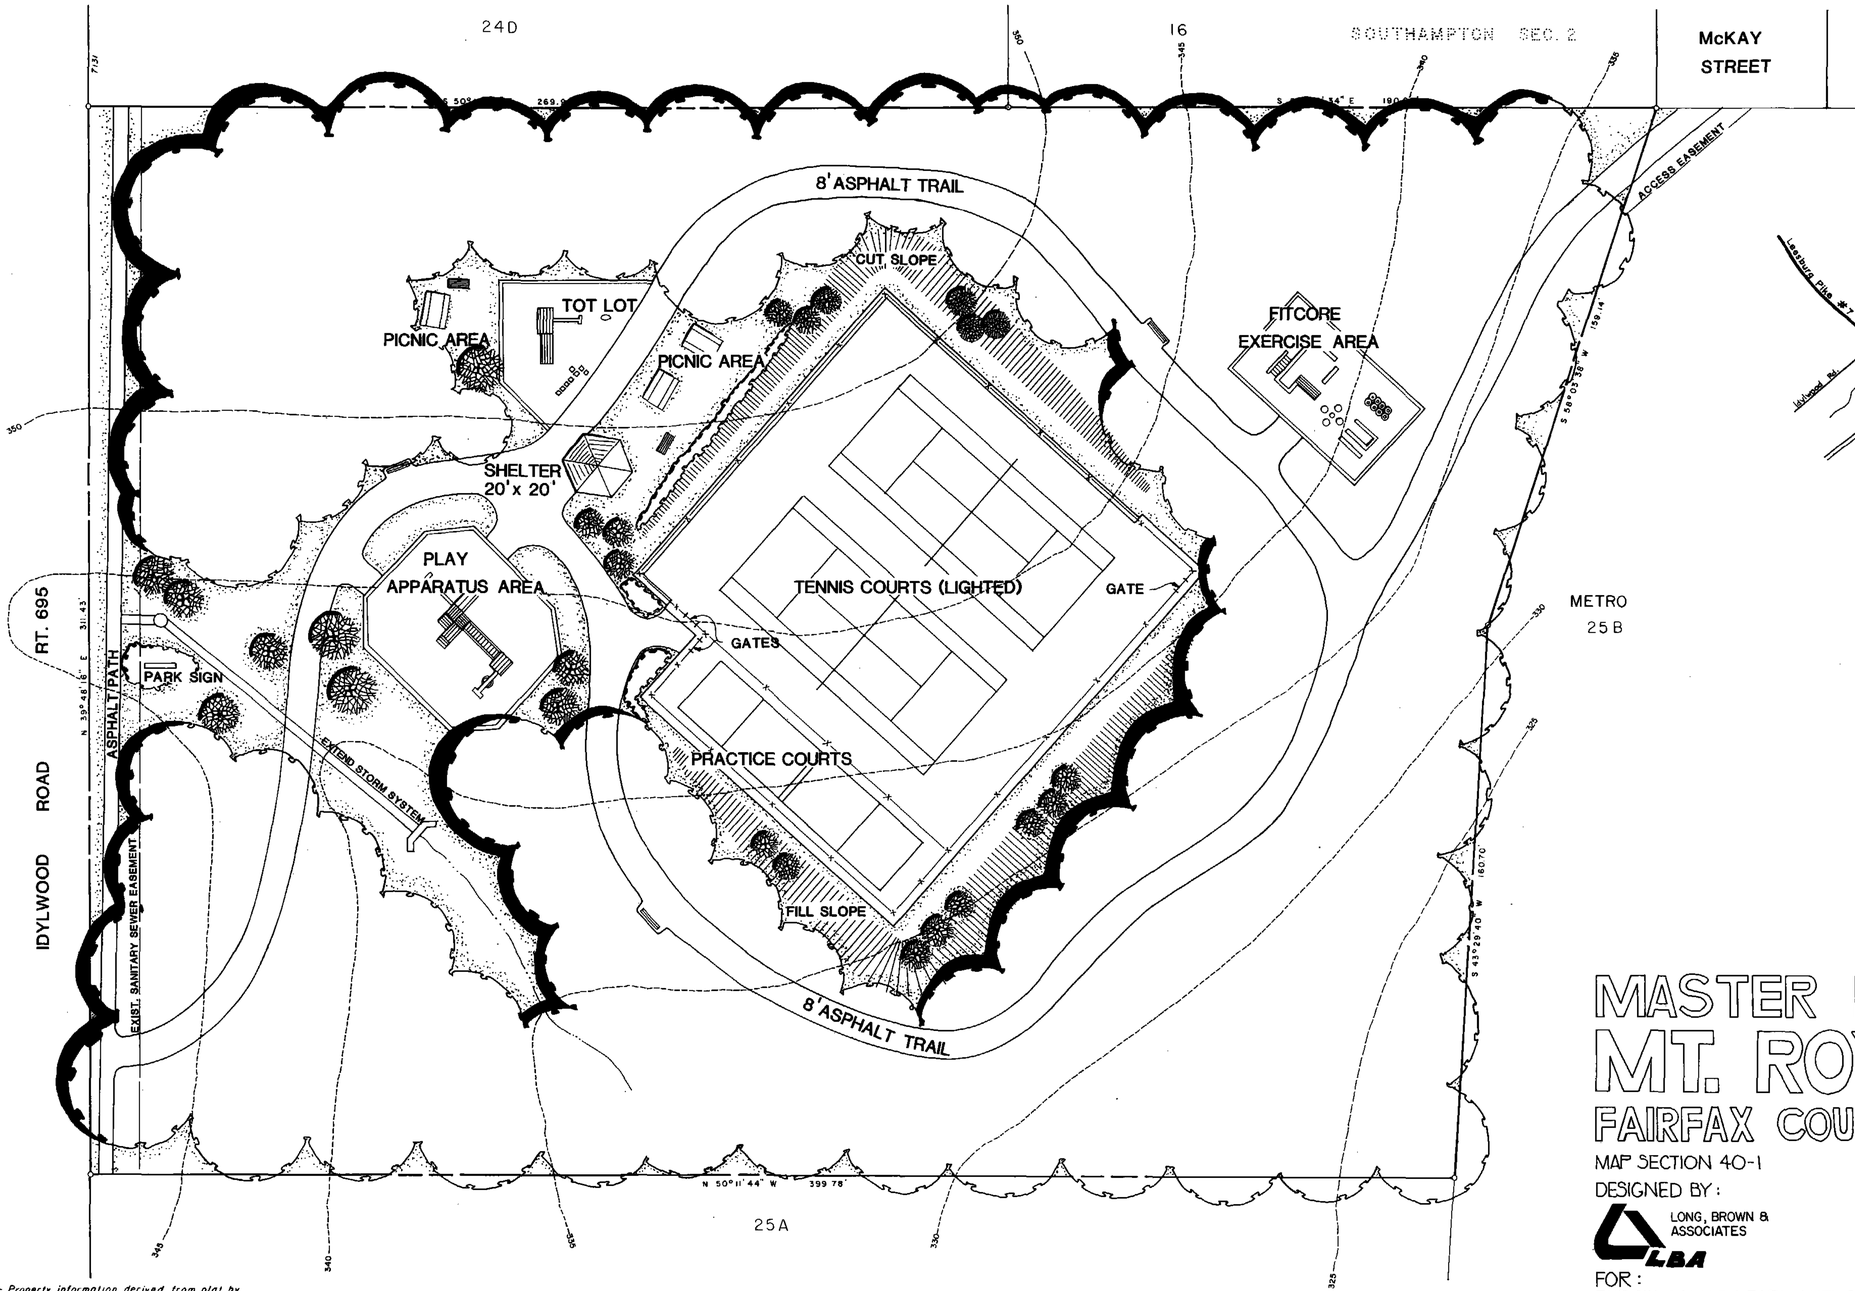


LOCATION MAP

FAIRFAX COUNTY PARK AUTHORITY

| | |
|---|---|
| JAMES F. WILD | CHAIRMAN |
| FREDERICK M. CRABTREE | VICE-CHAIRMAN |
| BARBARA B. CLARK | SECRETARY-TREASURER |
| KAYE SLOAN BURKE | |
| OLIVER W. FRANKLIN | |
| JOHN MASTENBROOK | |
| ALAN E. MAYER | |
| ROBERT D. MOSS | |
| DOROTHY S. NORPEL | |
| RAYMOND W. PHILIPPS | |
| JOSEPH P. DOWNS | DIRECTOR |
| LOUIS A. CABLE | ASSISTANT DIRECTOR |
| DONALD F. LEDERER | SUPT. OF DESIGN |

# MASTER PLAN
# MT. ROYAL PARK
## FAIRFAX COUNTY, VIRGINIA

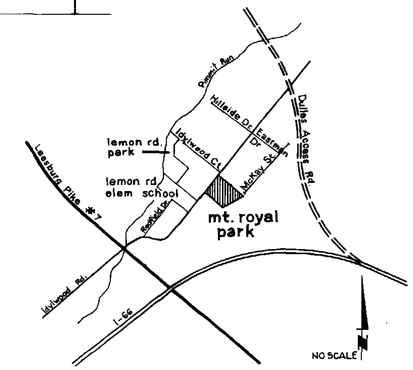MAP SECTION 40-1 — 3.00 ACRES

DESIGNED BY: LONG, BROWN & ASSOCIATES — LBA

PRELIMINARY DATE: SEPT. 1984

APPROVED DATE: NOV. 1984

FOR: FAIRFAX COUNTY PARK AUTHORITY

FEET 0 20 40 60 80

METERS 0 10 20

*Note - Property information derived from plat by R.O. Spencer, Fairfax, VA March, 1979 # 79-17*

*Contour interval is 5 feet.*