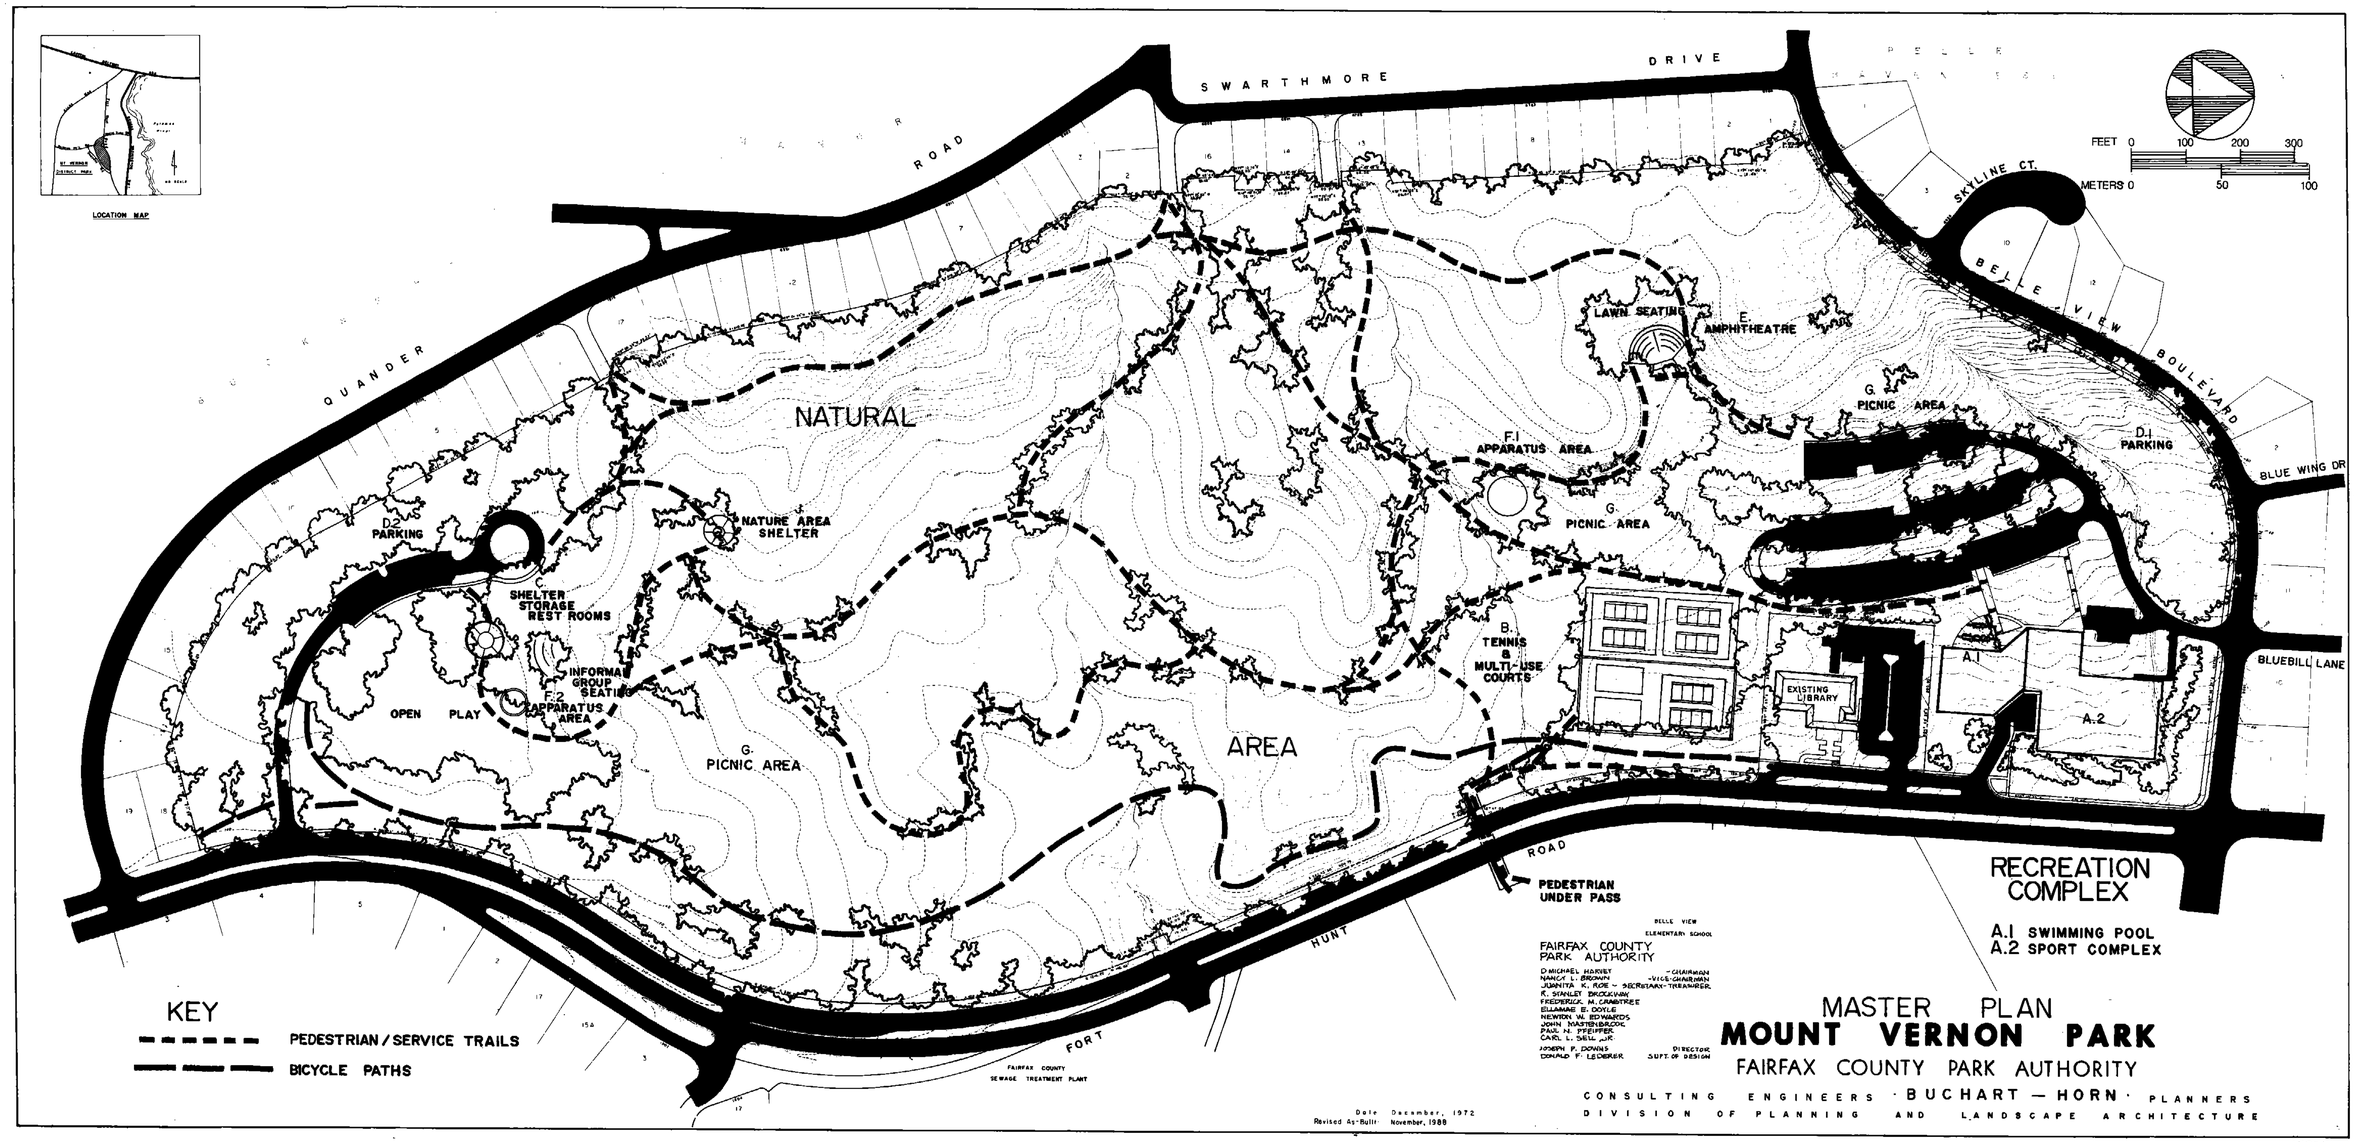
LOCATION MAP
SWARTHMORE DRIVE
QUANDER ROAD
SKYLINE CT.
BELLE VIEW BOULEVARD
BLUE WING DR
BLUEBILL LANE
FORT HUNT ROAD
FEET 0 100 200 300
METERS 0 50 100
NATURAL AREA
LAWN SEATING
E. AMPHITHEATRE
G. PICNIC AREA
D.1 PARKING
F.1 APPARATUS AREA
G. PICNIC AREA
D.2 PARKING
NATURE AREA SHELTER
C. SHELTER STORAGE REST ROOMS
INFORMAL GROUP SEATING
F.2 APPARATUS AREA
OPEN PLAY
G. PICNIC AREA
B. TENNIS & MULTI-USE COURTS
EXISTING LIBRARY
A.1
A.2
PEDESTRIAN UNDER PASS
FAIRFAX COUNTY SEWAGE TREATMENT PLANT
BELLE VIEW ELEMENTARY SCHOOL
RECREATION COMPLEX
A.1 SWIMMING POOL
A.2 SPORT COMPLEX
KEY
PEDESTRIAN / SERVICE TRAILS
BICYCLE PATHS
FAIRFAX COUNTY PARK AUTHORITY
D. MICHAEL HARVEY - CHAIRMAN
NANCY L. BROWN - VICE-CHAIRMAN
JUANITA K. ROE - SECRETARY-TREASURER
R. STANLEY BROCKWAY
FREDERICK M. CRABTREE
ELLANNE E. DOYLE
NEWTON W. EDWARDS
JOHN MASTERBROOK
PAUL H. PFEIFFER
CARL L. SELL, JR.
JOSEPH P. DONNIS - DIRECTOR
DONALD F. LEDERER - SUPT. OF DESIGN
Date December, 1972
Revised As-Built November, 1988
MASTER PLAN
MOUNT VERNON PARK
FAIRFAX COUNTY PARK AUTHORITY
CONSULTING ENGINEERS · BUCHART — HORN · PLANNERS
DIVISION OF PLANNING AND LANDSCAPE ARCHITECTURE

V1206