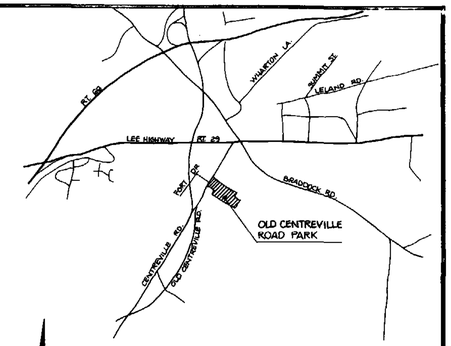

LOCATION MAP

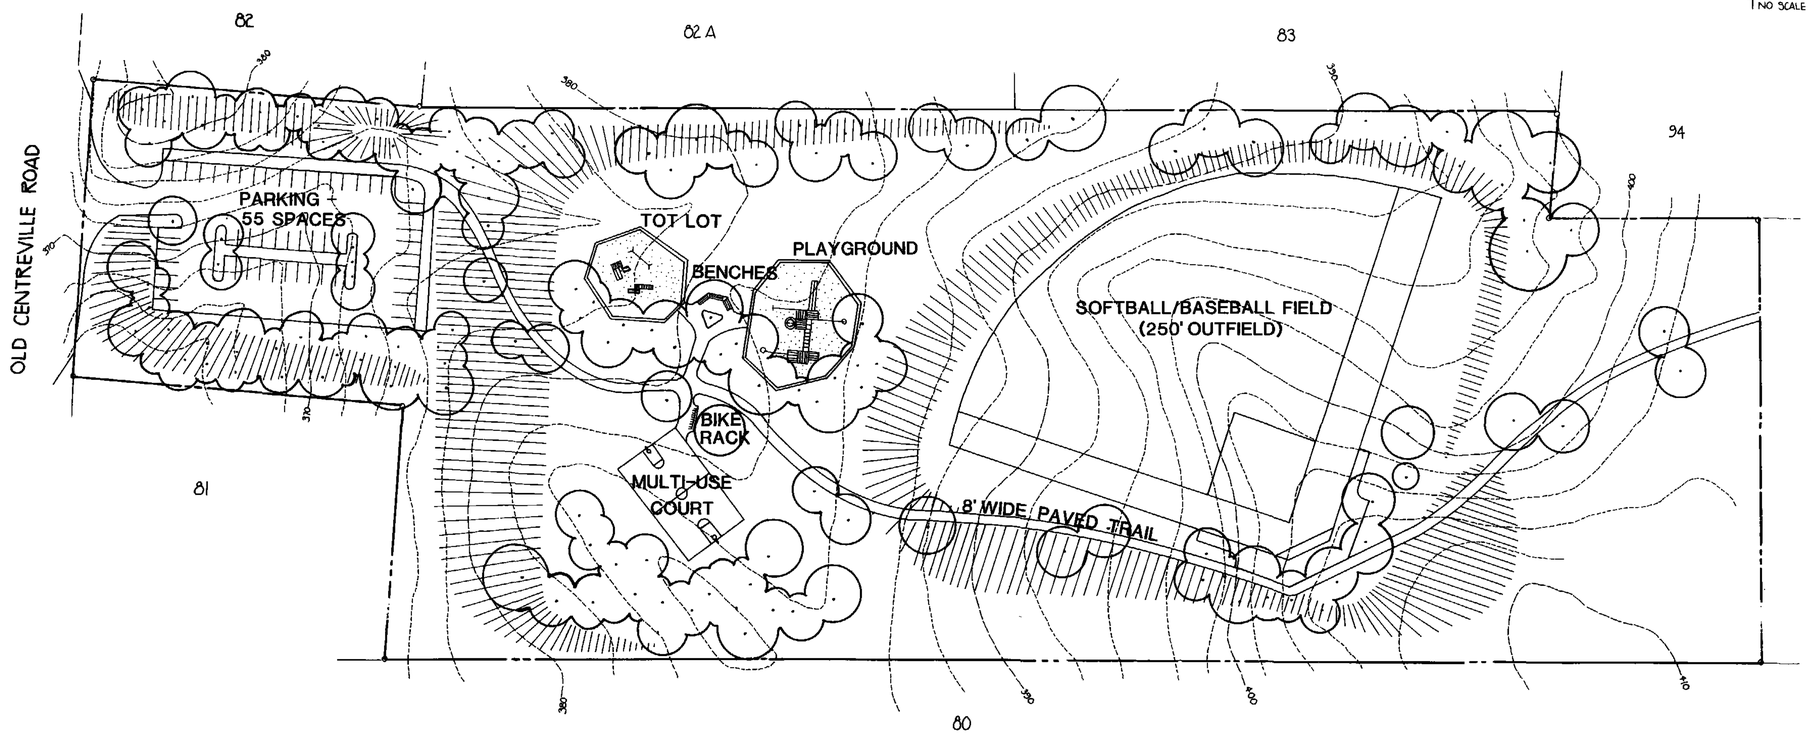

MASTER PLAN
OLD CENTREVILLE ROAD PARK
FAIRFAX COUNTY, VIRGINIA

10± ACRES • MAP SEC. 54-4

PRELIMINARY DATE NOVEMBER 1985 APPROVED DATE NOVEMBER 1985

FAIRFAX COUNTY PARK AUTHORITY

JAMES F. WILD	CHAIRMAN
FREDERICK M. CRABTREE	VICE - CHAIRMAN
BARBARA B. CLARK	SECRETARY - TREASURER
KAYE SLOAN BURKE	
OLIVER W. FRANKLIN	
JOHN MASTENBROOK	
ALAN E. MAYER	
ROBERT D. MOSS	
DOROTHY S NORPEL	
RAYMOND W. PHILIPPS	
JOSEPH P. DOWNS	DIRECTOR
LOUIS A. CABLE	ASSISTANT - DIRECTOR
DONALD F LEDERER	DESIGN SUPERINTENDANT

NOTE : PROPERTY INFORMATION IS DERIVED FROM PLANS BY DEWBERRY & DAVIS, FAIRFAX, VA. - DATED NOV 1984

TOPO INFORMATION IS FROM THE SAME PLANS BY DEWBERRY & DAVIS, FAIRFAX, VA. - ALSO DATED NOV. 1984 AND IS FOR MASTER PLANNING ONLY.

CONTOUR INTERVAL IS TWO FEET.

NO FACILITIES ARE LIGHTED

SCALE: FEET 0 50 100 150 200

SCALE: METERS 0 10 20 30 40 50 60