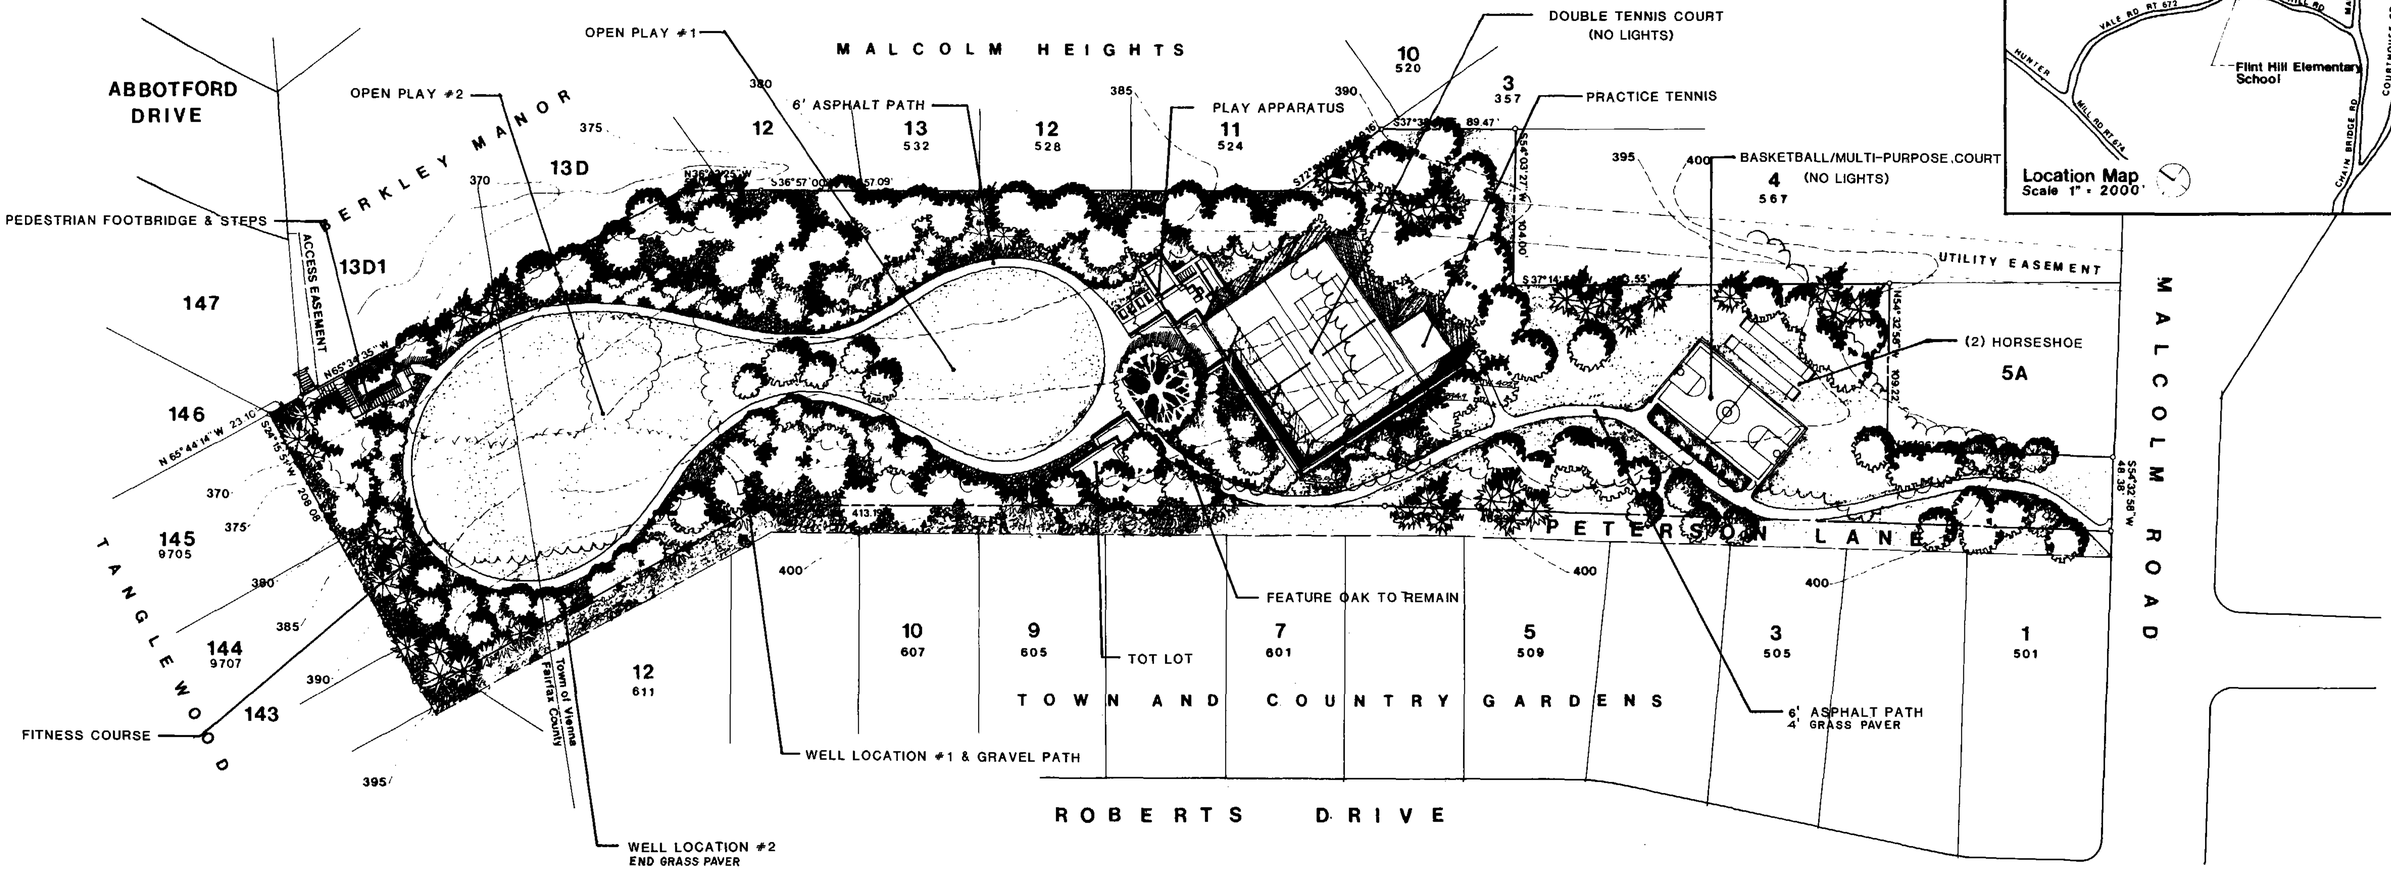

KEY

- SHADE TREE
- ORNAMENTAL TREE
- EVERGREEN
- ORNAMENTAL SHRUB
- SEEDED WILDFLOWERS
- LAWN

NOTE

Property information derived from plat by Richard O. Spencer, Inc. PC, Fairfax, Virginia Jan. 11. 1980 and Deed Book 5438, p1956
Contours derived from county topo map and are for master planning only
Contour interval-5 feet

MASTER PLAN
PETERSON LANE PARK

FAIRFAX COUNTY, VIRGINIA
MAP SECTION 38-3 · 5.0381 ACRES

PRELIMINARY DATE:NOVEMBER 1982
APPROVED DATE:MARCH 1983

SCALE:FEET 0 50 100 150 200

SCALE:METERS 0 10 20 30 40 50 60

FAIRFAX COUNTY PARK AUTHORITY

JAMES F. WILD-CHAIRMAN
RODNEY K. BRANDSTEDTER-VICE-CHAIRMAN
FREDERICK M. CRABTREE-SECRETARY-TREASURER
BARBARA B. CLARK
CALVIN HILL
JOHN MASTENBROOK
ALAN E. MAYER
ROBERT D. MOSS
DOROTHY S. NORPEL
RAYMOND W. PHILIPPS

JOSEPH P. DOWNS-DIRECTOR
LOUIS A. CABLE-ASSIST. DIRECTOR
DONALD F. LEDERER -SUPT. OF DESIGN
LAND DESIGN RESEARCH-DESIGNERS
JOSEPH E. SICENAVAGE-LANDSCAPE ARCHITECT