FAIRFAX COUNTY PARK AUTHORITY

DIRECTOR
Joseph P. Downs

ASSISTANT DIRECTORS
Louis A. Cable
James A. Heberlein

SUPERINTENDENT OF DESIGN
Donald F. Lederer

AUTHORITY MEMBERS
James F. Mill, Chairman
Frederick M. Crabtree, Vice-Chairman
Barbara B. Clark, Secretary-Treasurer
Kaye Sloan Burke
James Lewis
John Wastenbrook
Alan E. Mayer
Robert D. Moss
Dorothy S. Murpel
Raymond W. Philippe

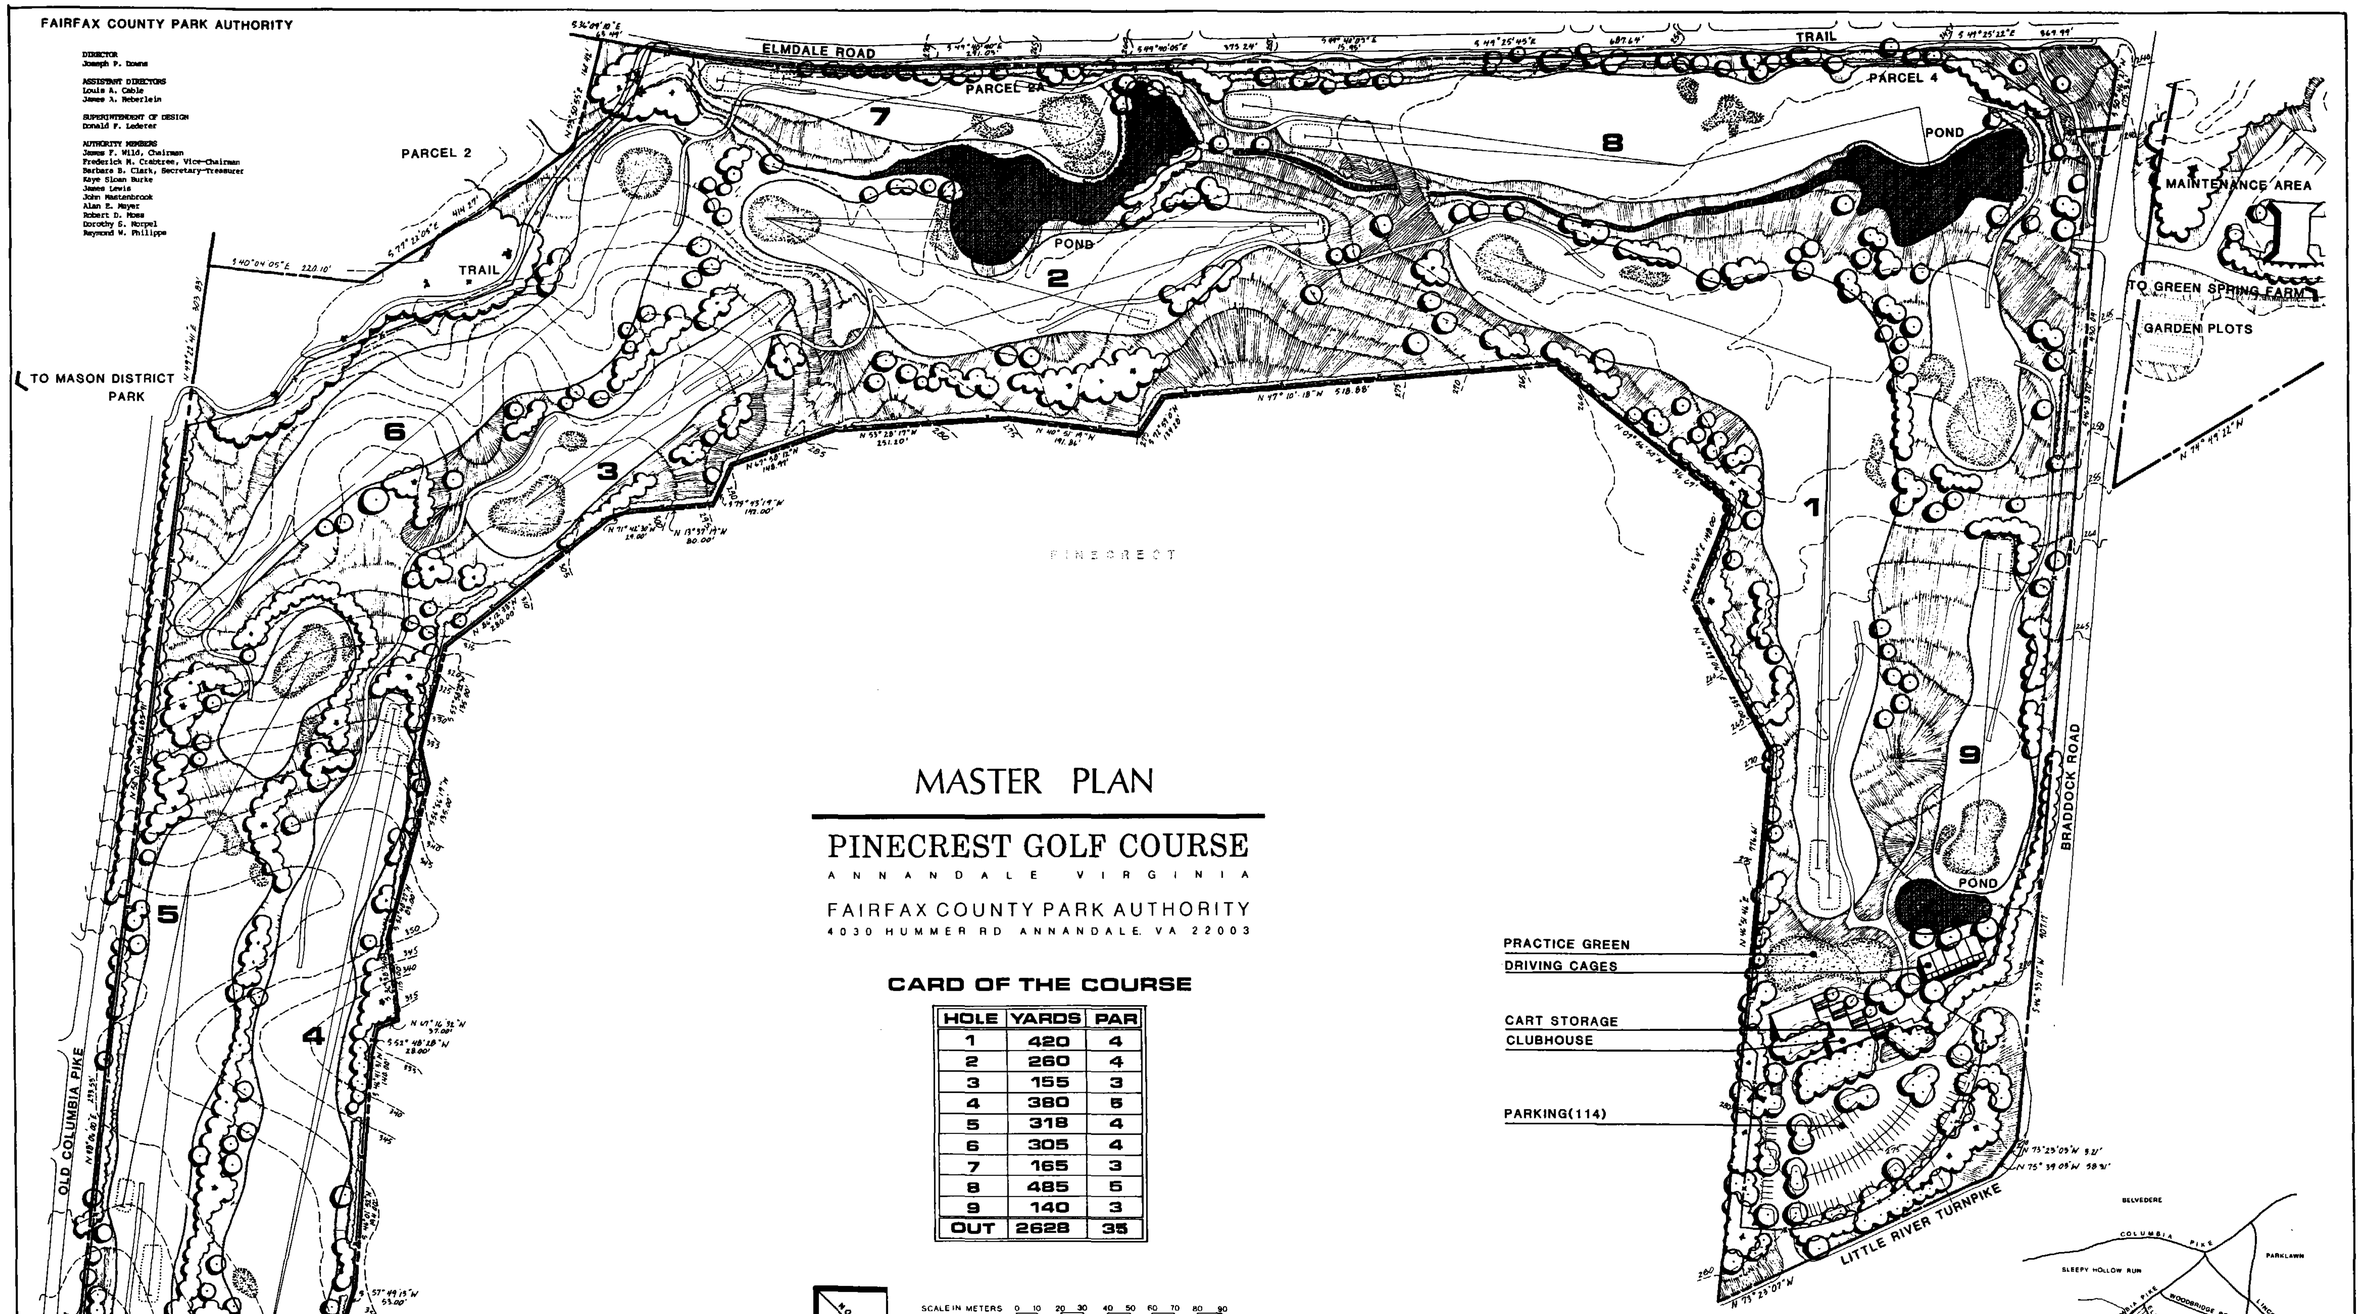

MASTER PLAN

PINECREST GOLF COURSE

A N N A N D A L E V I R G I N I A

FAIRFAX COUNTY PARK AUTHORITY
4030 HUMMER RD ANNANDALE, VA 22003

CARD OF THE COURSE

HOLE	YARDS	PAR
1	420	4
2	260	4
3	155	3
4	380	5
5	318	4
6	305	4
7	165	3
8	485	5
9	140	3
OUT	2628	35

NORTH

SCALE IN METERS 0 10 20 30 40 50 60 70 80 90

SCALE IN FEET 0 50 100 150 200 300

54.646 ACRES

PRELIMINARY DATE - JUNE 1983
APPROVED DATE - FEBRUARY, 1984

THE WILSON-MORETH PARTNERSHIP, LTD.
5 EAST CARY STREET
RICHMOND, VIRGINIA 23219
landscape architecture recreation design, golf course architects

ABRASH EDDY & ECKHARDT ARCHITECTS, INC.
772 C WALKER ROAD VILLAGE CENTER
GREAT FALLS, VIRGINIA 22066
architects

MORTENSEN ASSOCIATES
2787 HARTLAND ROAD
FALLS CHURCH, VIRGINIA 22043
landscape architecture, land planning, urban design

BENGTSON, DeBELL, ELKIN & TITUS
13924 BRADDOCK ROAD
CENTREVILLE, VIRGINIA 22020
consulting engineers, surveyors & planners

PARCEL 2A SURVEY BY SPRINGFIELD ASSOCIATES (1970).
PARCEL 4 SURVEY BY PETER R. MORAN, (SEPTEMBER 1979).
TOPOGRAPHICAL INFORMATION BY AIR SURVEY CORP., RESTON, VIRGINIA.
CONTOUR INTERVAL 5'. (1983)
BOUNDARY INFORMATION COMPILED FROM VARIOUS SURVEYS BY DEWBERRY & DAVIS, FAIRFAX, VIRGINIA (1983).