LEGEND

1 LITTLE LEAGUE BASEBALL (200')
2 SOCCER/FOOTBALL/PRACTICE AREA (300'×195')
3 SOCCER/FOOTBALL (360'×225')
4 OPEN PLAY AREA
5 OPEN SHELTER
6 PARKING-150 CARS (GRAVEL)
7 TRAIL
8 PARKING BARRIER
9 GARDEN PLOTS
10 OVERFLOW PARKING-50 CARS

NOTE: NO FACILITIES TO BE LIGHTED

FAIRFAX COUNTY
PARK AUTHORITY
JAMES F. WILD - CHAIRMAN
ROBERT D. MOSS - VICE-CHAIRMAN
NANCY K. CUDDY - SECRETARY-TREASURER
ROD K. BRANDSTEDTER
BARBARA B. CLARK
FREDERICK M. CRABTREE
LORRAINE F. FOULDS
CALVIN HILL
JOHN MASTENBROOK
DOROTHY S. NORPEL

JOSEPH P. DOWNS - DIRECTOR
LOUIS A. CABLE - ASSIST. DIRECTOR
DONALD F. LEDERER - SUPT. OF DESIGN
DARYL DEPRENGER - LANDSCAPE ARCHITECT

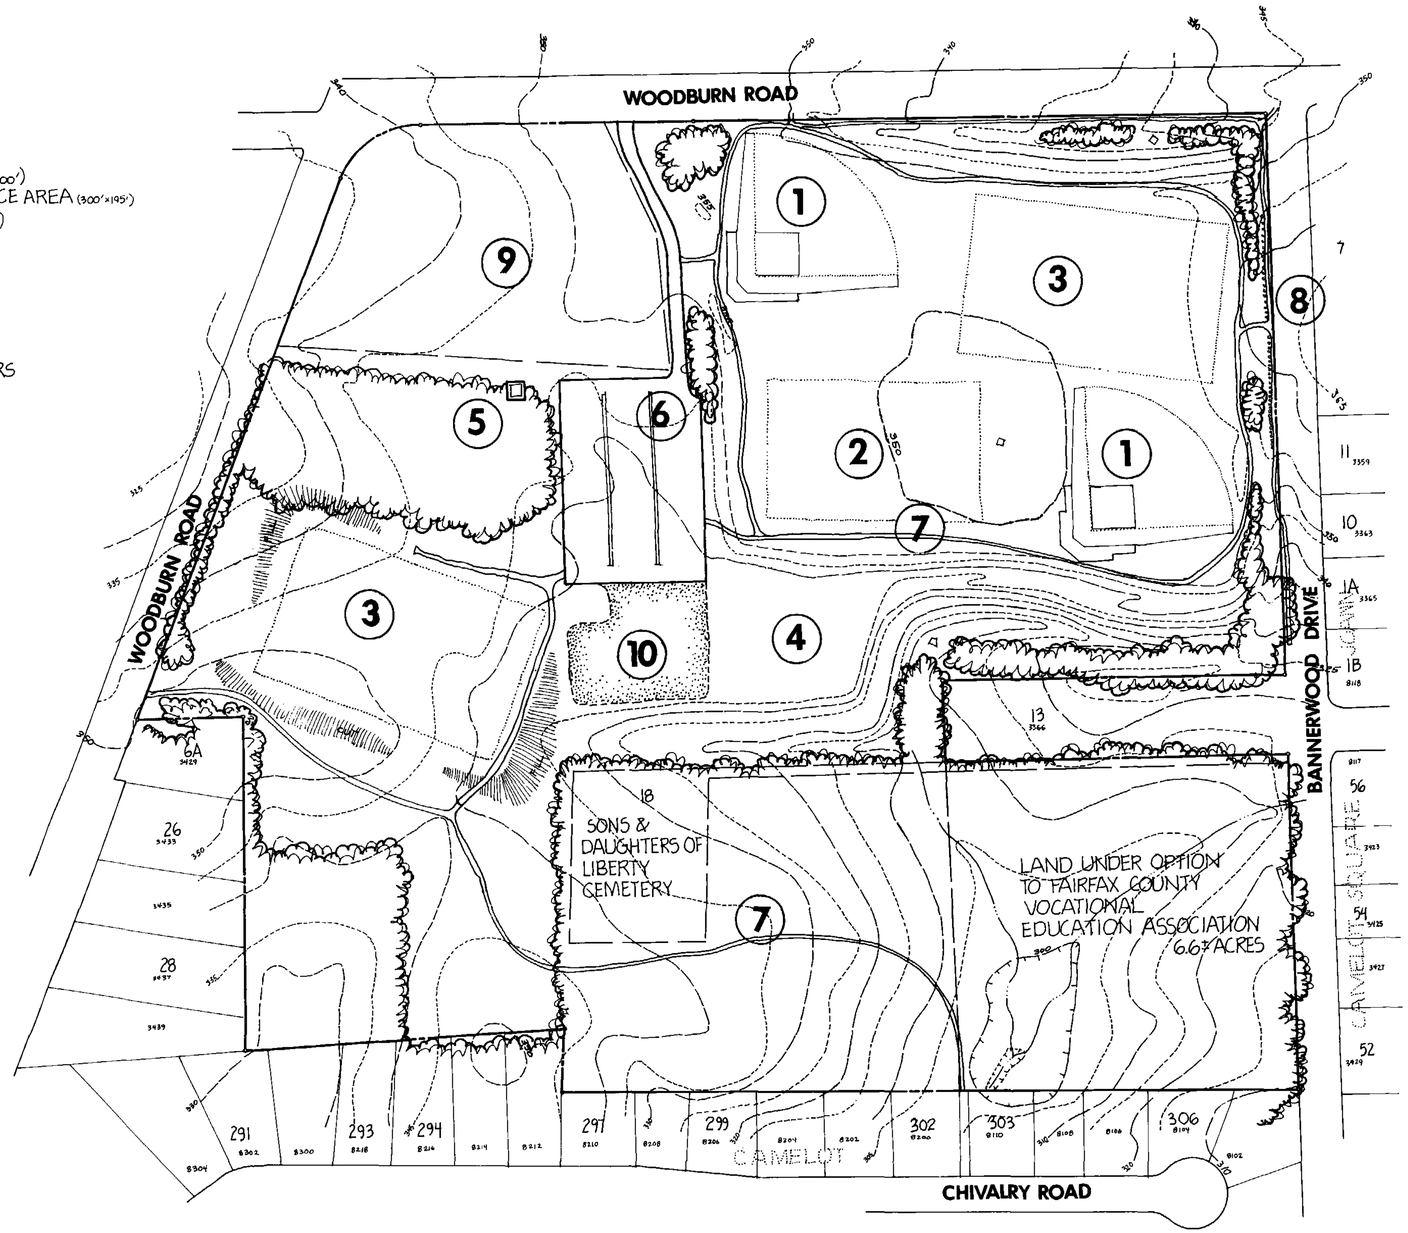

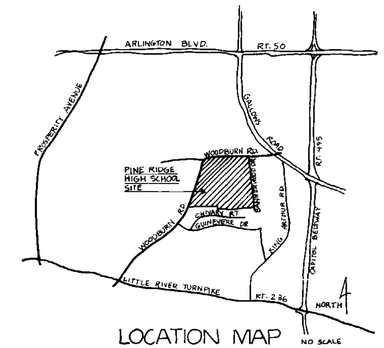

LOCATION MAP

NOTE:
- PROPERTY INFORMATION DERIVED FROM PLAT PREPARED BY PATTON, HARRIS, RUST AND GUY, CERTIFIED LAND SURVEYORS, FAIRFAX, VIRGINIA - FEB. 1978
- CONTOURS DERIVED FROM COUNTY CONTOUR MAP AND SHOULD BE USED FOR MASTER PLANNING ONLY
- CONTOUR INTERVALS - 5 FEET

INTERIM USE MASTER PLAN
PINE RIDGE HIGH SCHOOL SITE

FAIRFAX COUNTY, VIRGINIA
TAX MAP SEC. 59-1&2 36± ACRES FEB. 1981

0 100 200 300 400 SCALE: FEET
0 50 100 150 SCALE: METERS