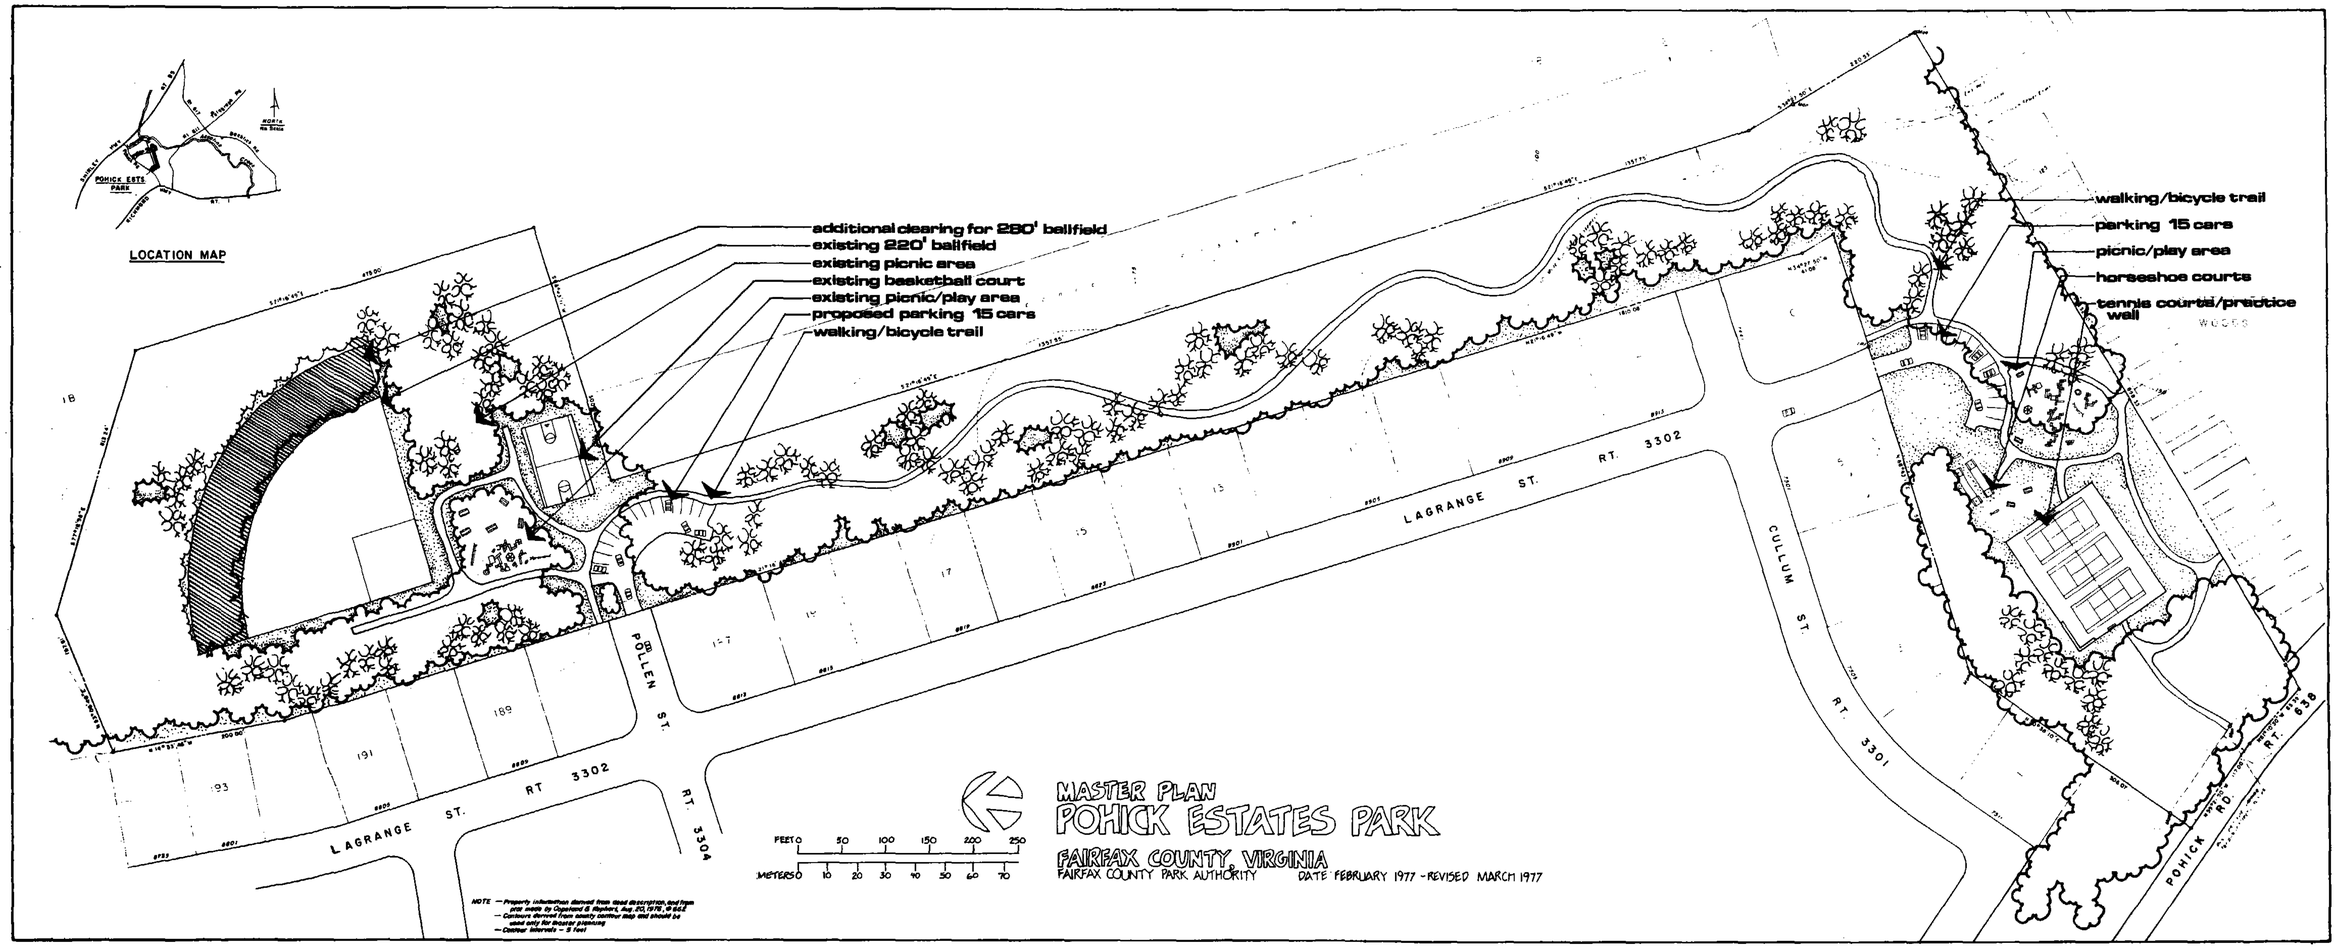

LOCATION MAP
POHICK ESTS PARK
additional clearing for 280' ballfield
existing 220' ballfield
existing picnic area
existing basketball court
existing picnic/play area
proposed parking 15 cars
walking/bicycle trail
walking/bicycle trail
parking 15 cars
picnic/play area
horseshoe courts
tennis courts/practice wall
LAGRANGE ST. RT. 3302
CULLUM ST. RT. 3301
POLLEN ST. RT. 3304
POHICK RD. RT. 638
193
191
189
17
15
MASTER PLAN
POHICK ESTATES PARK
FAIRFAX COUNTY, VIRGINIA
FAIRFAX COUNTY PARK AUTHORITY
DATE FEBRUARY 1977 - REVISED MARCH 1977
FEET 0 50 100 150 200 250
METERS 0 10 20 30 40 50 60 70