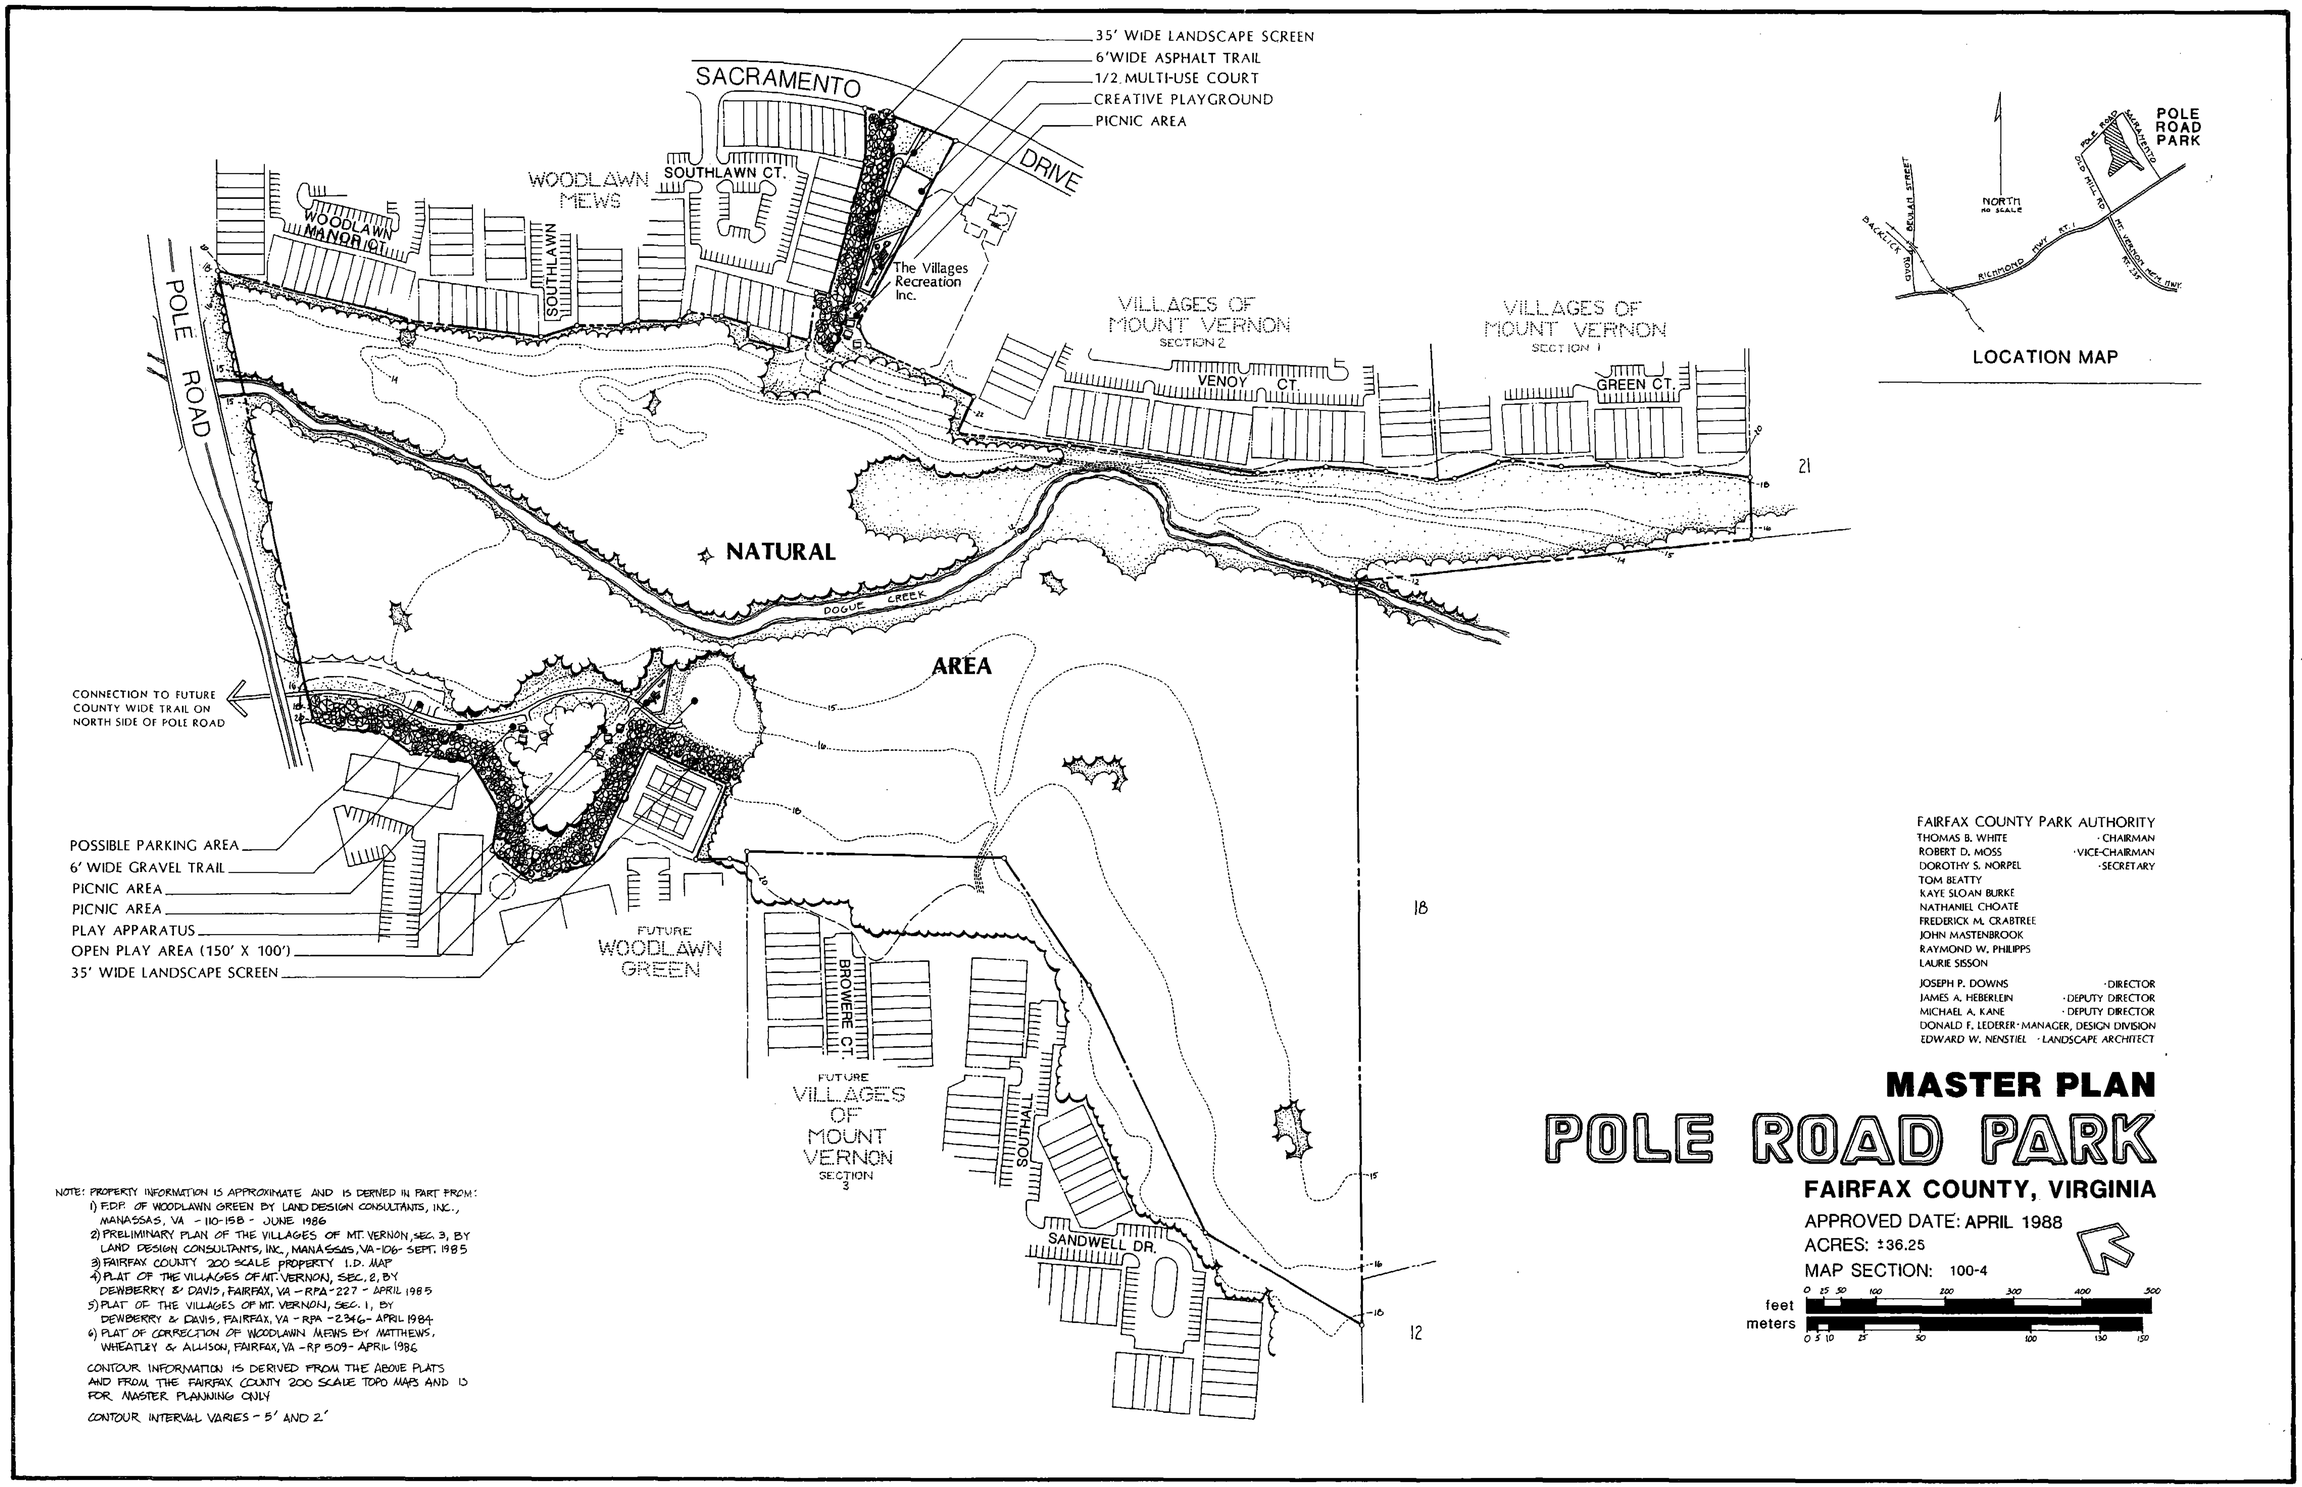


NOTE: PROPERTY INFORMATION IS APPROXIMATE AND IS DERIVED IN PART FROM:

1) F.D.P. OF WOODLAWN GREEN BY LAND DESIGN CONSULTANTS, INC., MANASSAS, VA - 110-15B - JUNE 1986
2) PRELIMINARY PLAN OF THE VILLAGES OF MT. VERNON, SEC. 3, BY LAND DESIGN CONSULTANTS, INC., MANASSAS, VA-106- SEPT. 1985
3) FAIRFAX COUNTY 200 SCALE PROPERTY I.D. MAP
4) PLAT OF THE VILLAGES OF MT. VERNON, SEC. 2, BY DEWBERRY & DAVIS, FAIRFAX, VA - RPA-227 - APRIL 1985
5) PLAT OF THE VILLAGES OF MT. VERNON, SEC. 1, BY DEWBERRY & DAVIS, FAIRFAX, VA - RPA - 2346 - APRIL 1984
6) PLAT OF CORRECTION OF WOODLAWN MEWS BY MATTHEWS, WHEATLEY & ALLISON, FAIRFAX, VA - RP 509 - APRIL 1986

CONTOUR INFORMATION IS DERIVED FROM THE ABOVE PLATS AND FROM THE FAIRFAX COUNTY 200 SCALE TOPO MAPS AND IS FOR MASTER PLANNING ONLY

CONTOUR INTERVAL VARIES - 5' AND 2'