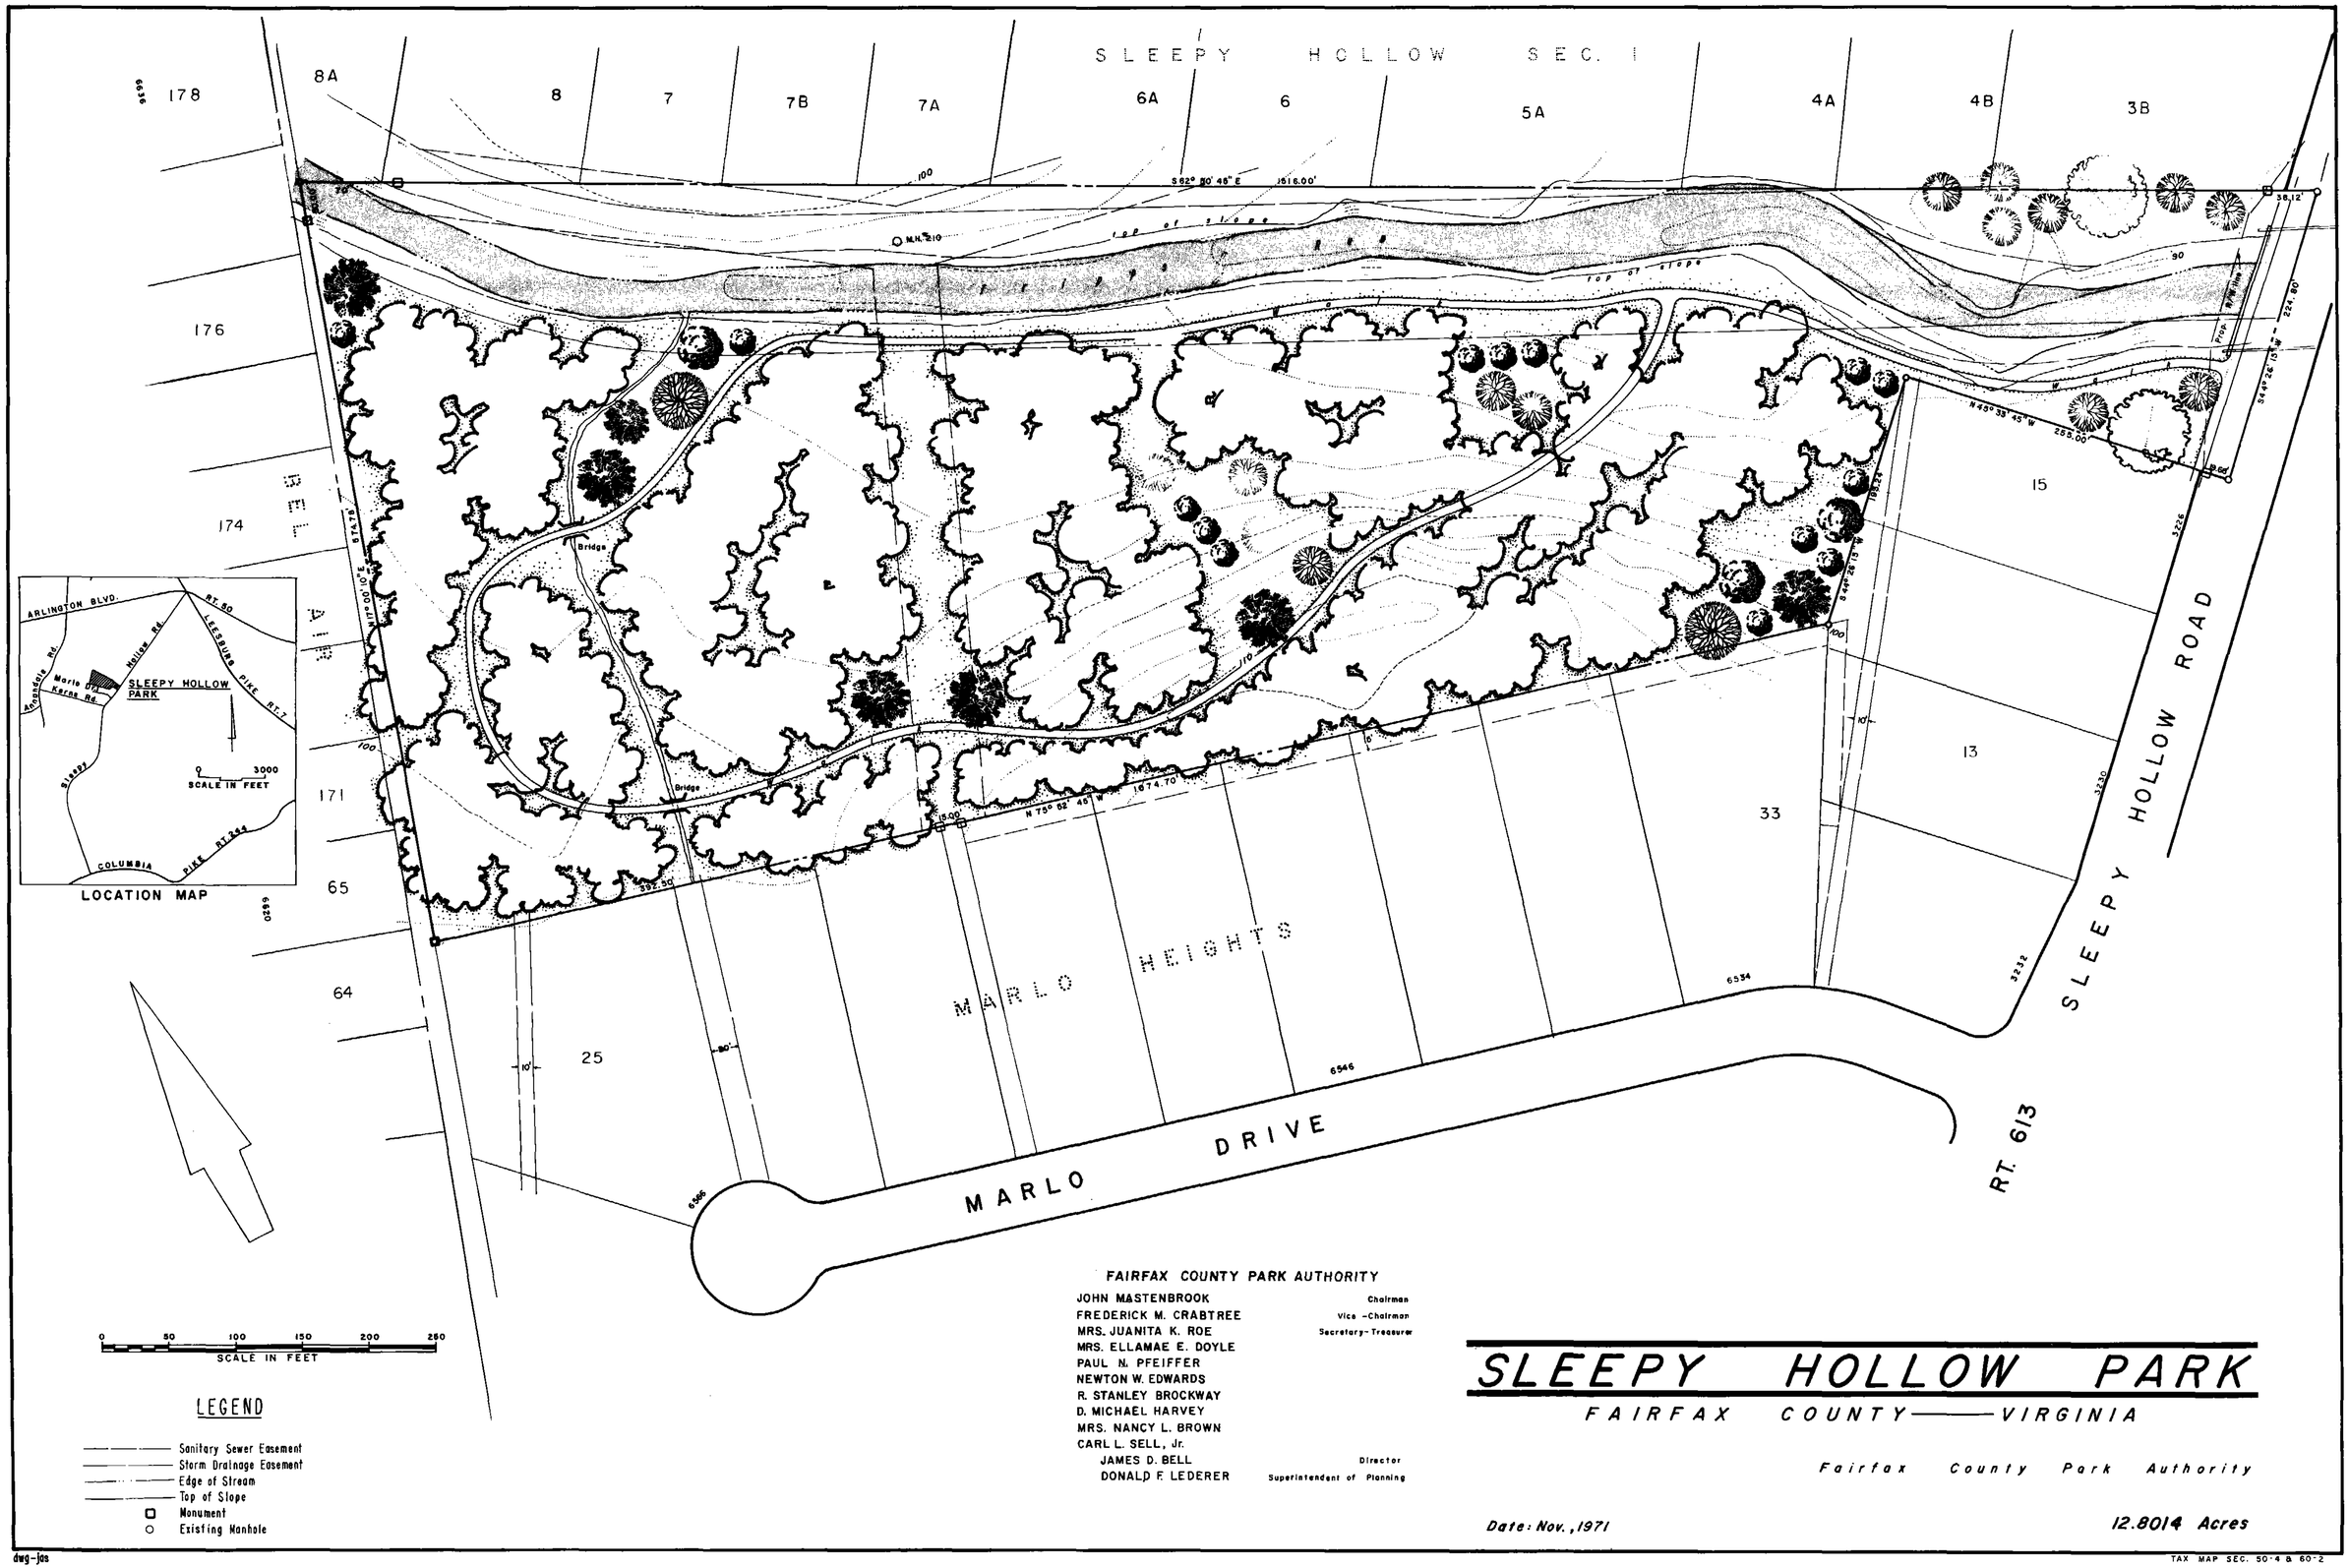
SLEEPY HOLLOW SEC. I
178
8A
8
7
7B
7A
6A
6
5A
4A
4B
3B
176
174
171
65
64
25
15
13
33
S 62° 50' 45" E 1516.00'
top of slope
Bridge
N 75° 52' 45" W 1674.70'
N 45° 33' 45" W 255.00'
MARLO HEIGHTS
MARLO DRIVE
SLEEPY HOLLOW ROAD
RT. 613
LOCATION MAP
ARLINGTON BLVD.
RT. 50
LEESBURG PIKE RT. 7
Hollow Rd.
Annandale Rd.
Marlo Dr.
Kerns Rd.
SLEEPY HOLLOW PARK
Sleepy
COLUMBIA PIKE RT. 244
3000
SCALE IN FEET
0 50 100 150 200 250
SCALE IN FEET
LEGEND
Sanitary Sewer Easement
Storm Drainage Easement
Edge of Stream
Top of Slope
Monument
Existing Manhole
FAIRFAX COUNTY PARK AUTHORITY
JOHN MASTENBROOK Chairman
FREDERICK M. CRABTREE Vice-Chairman
MRS. JUANITA K. ROE Secretary-Treasurer
MRS. ELLAMAE E. DOYLE
PAUL N. PFEIFFER
NEWTON W. EDWARDS
R. STANLEY BROCKWAY
D. MICHAEL HARVEY
MRS. NANCY L. BROWN
CARL L. SELL, Jr.
JAMES D. BELL Director
DONALD F. LEDERER Superintendent of Planning
SLEEPY HOLLOW PARK
FAIRFAX COUNTY — VIRGINIA
Fairfax County Park Authority
Date: Nov., 1971
12.8014 Acres
dwg-jas
TAX MAP SEC. 50-4 & 60-2