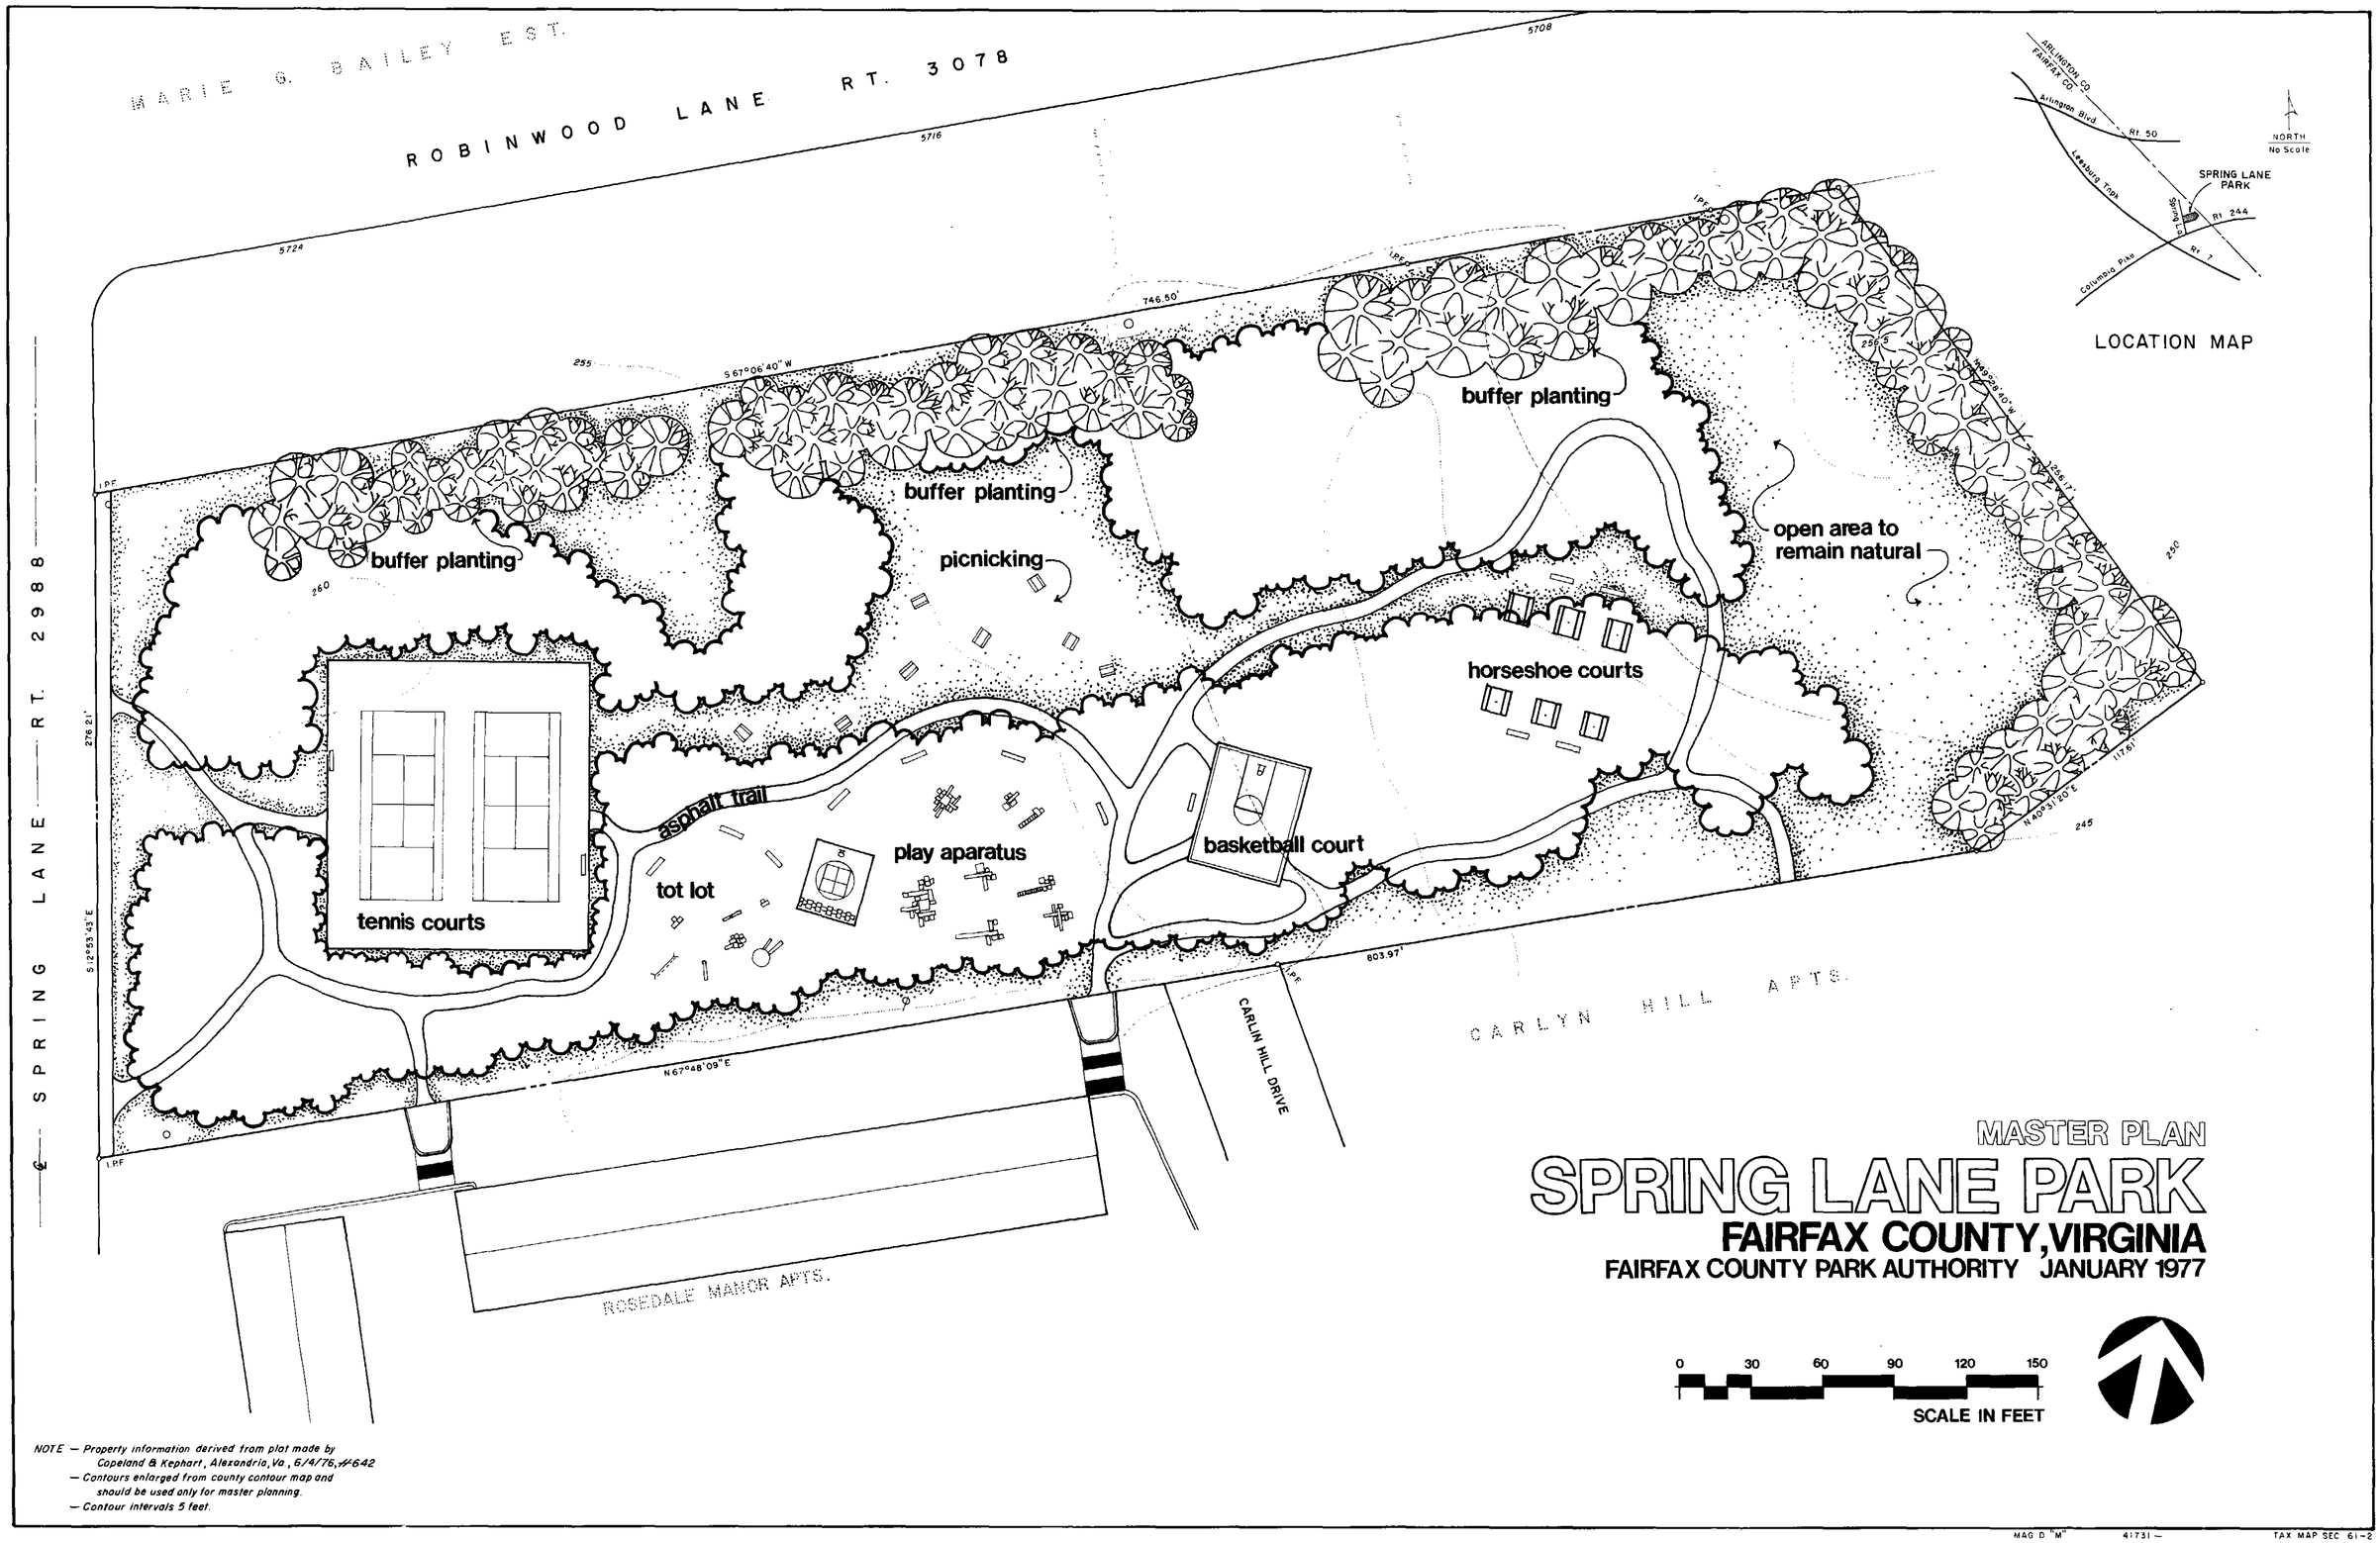

NOTE — Property information derived from plat made by Copeland & Kephart, Alexandria, Va., 6/4/76, #642
— Contours enlarged from county contour map and should be used only for master planning.
— Contour intervals 5 feet.

MAG D "M" 41731 — TAX MAP SEC 61-2