Note - Property information derived from plats of Stoneybrooke, Section 1, June 1969 and Stoneybrooke, Section 2, Feb 1969 by Dewberry, Nealson, and Davis, Fairfax, Va. and base map by F.C.P.A., June 29, 1970.
- Contours derived from topo by F.C.P.A. crew, May 1984.
- Contour interval is 2 feet.

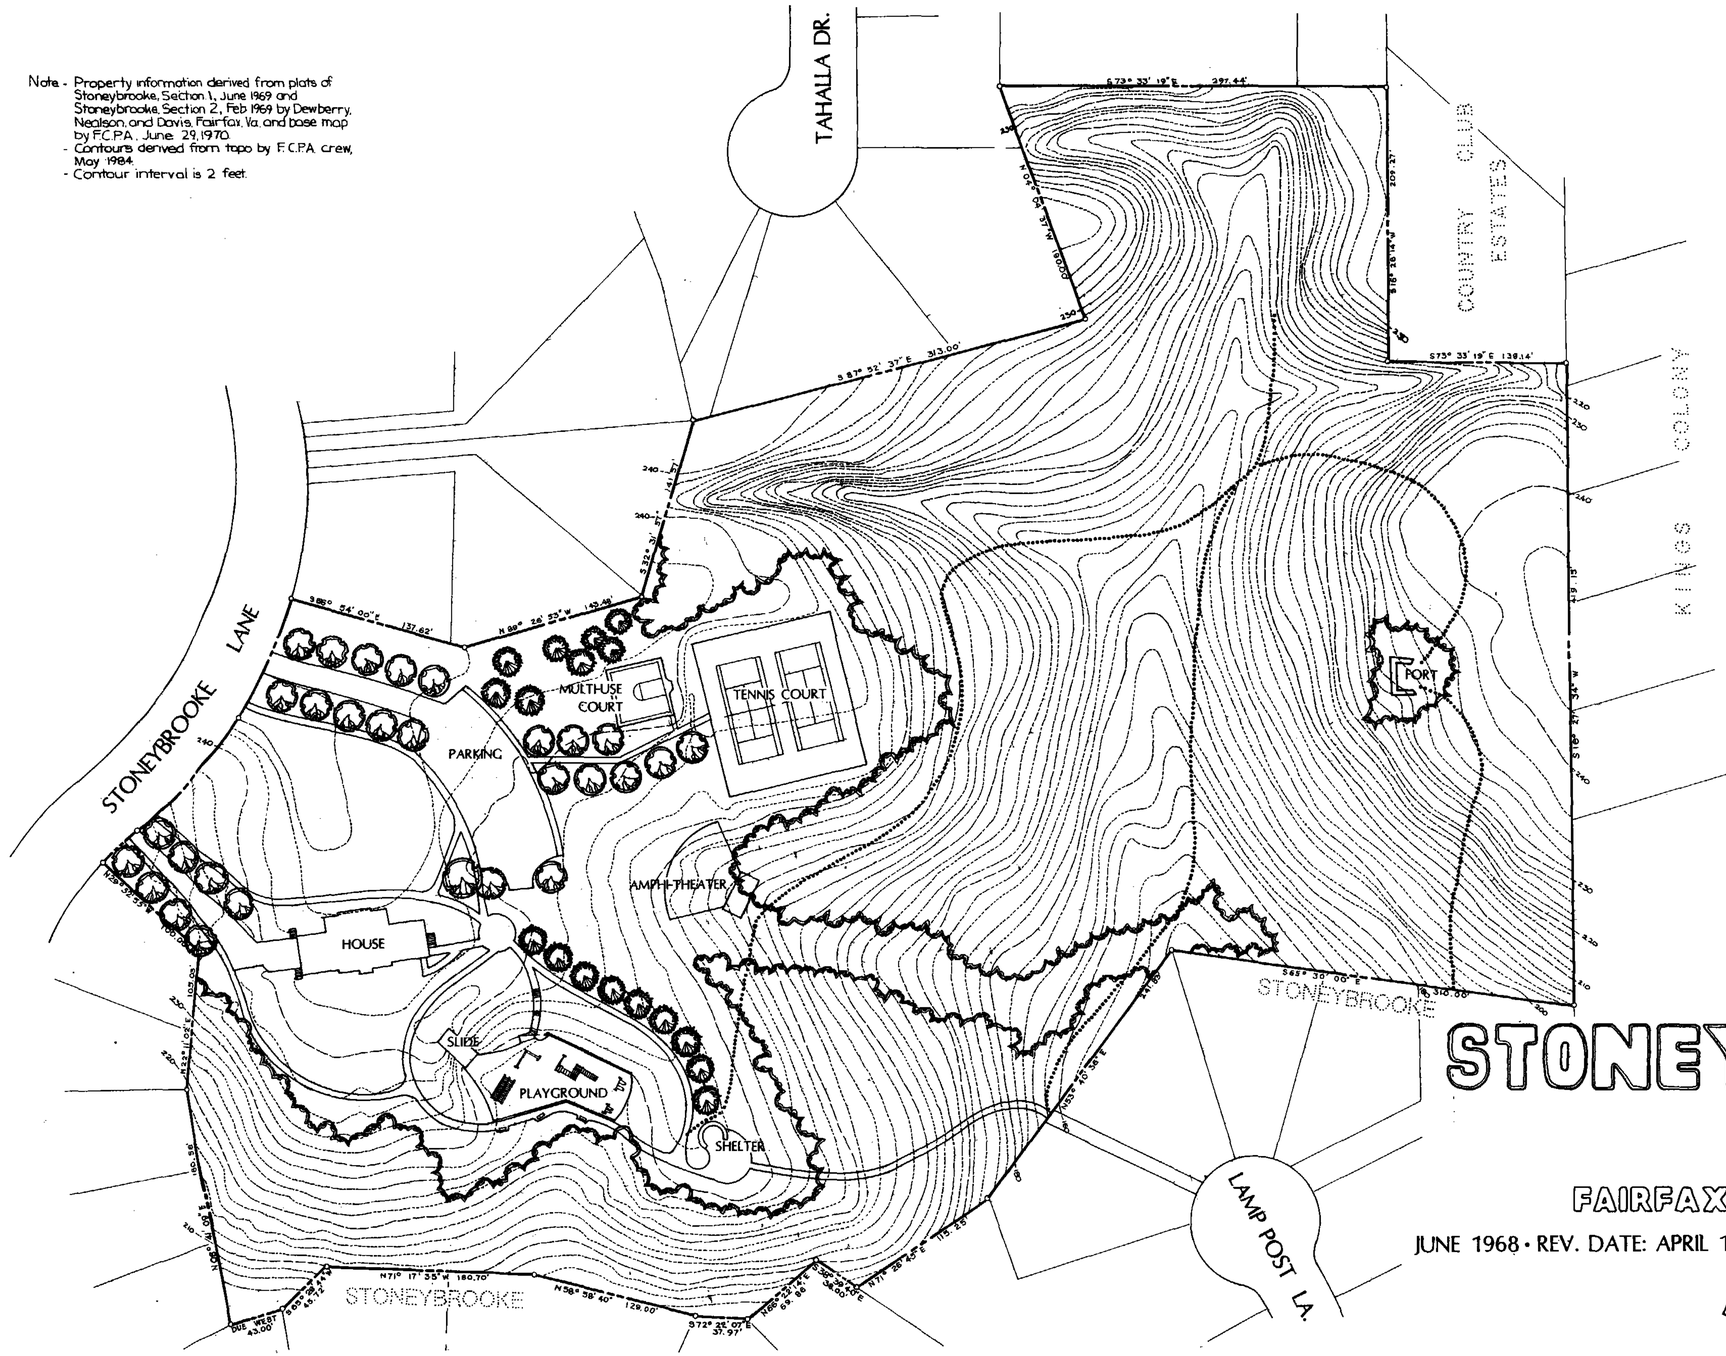

FAIRFAX COUNTY PARK AUTHORITY

ELLAMAE E. DOYLE, CHAIRMAN
PAUL N. PFEIFFER, VICE-CHAIRMAN
JUANITA K. ROE, SECRETARY-TREASURER
R. E. WAGSTAFF
JOHN MASTEBROOK
NEWTON W. EDWARDS

JAMES D. BELL, DIRECTOR
DONALD F. LEDERER, SUPERINTENDENT OF PLANNING

MASTER PLAN

STONEYBROOKE PARK

FAIRFAX COUNTY, VIRGINIA

JUNE 1968 • REV. DATE: APRIL 1985 • 14.27 ACRES • MAP SEC. 92-2