MASTER PLAN
SULLY

FAIRFAX COUNTY, VIRGINIA
DATE: JANUARY 1978

0 50 100 150 200 FEET
0 10 20 30 40 50 60 METERS

FAIRFAX COUNTY PARK AUTHORITY

FREDERICK M. CRABTREE CHAIRMAN
ESTELLE R. HOLLEY VICE-CHAIRMAN
LYLE C. MCLAREN – SECRETARY-TREASURER
NEWTON W. EDWARDS
GLENN B. FATZINGER
CALVIN HILL
JOHN MASTENBROOK
DR. ROBERT D. MOSS
JEAN M. SKORUPSKI
JAMES F. WILD
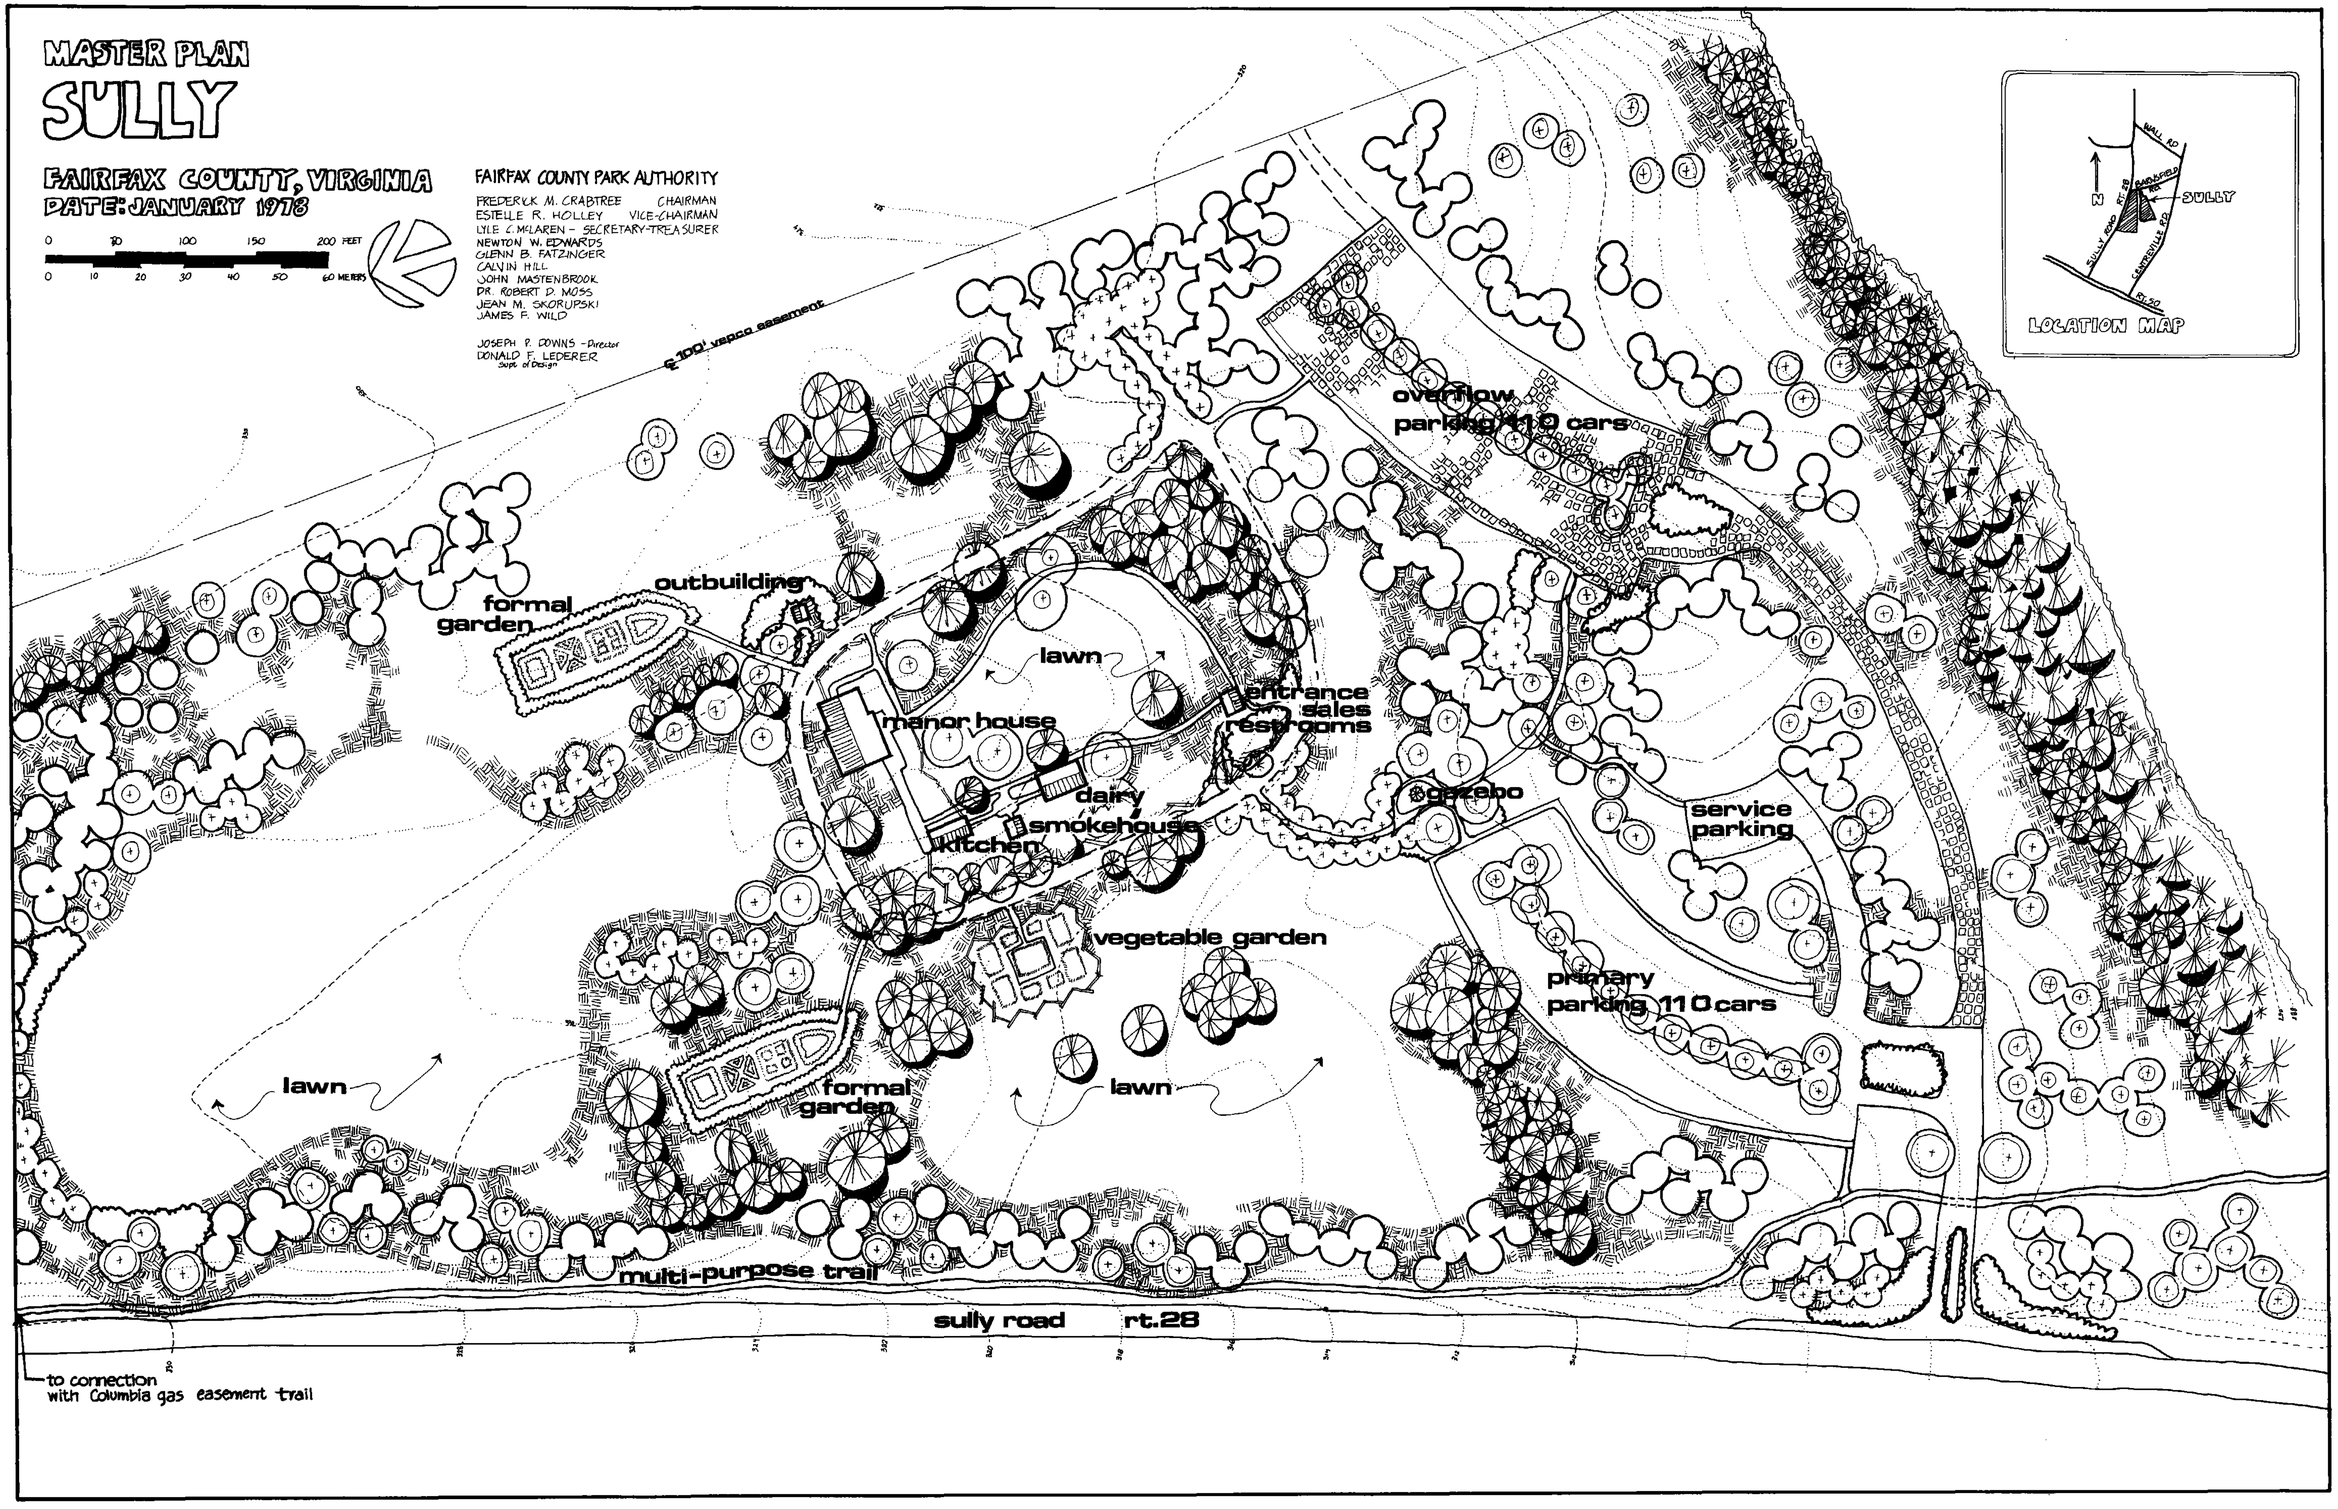
JOSEPH P. DOWNS – Director
DONALD F. LEDERER
Dept. of Design