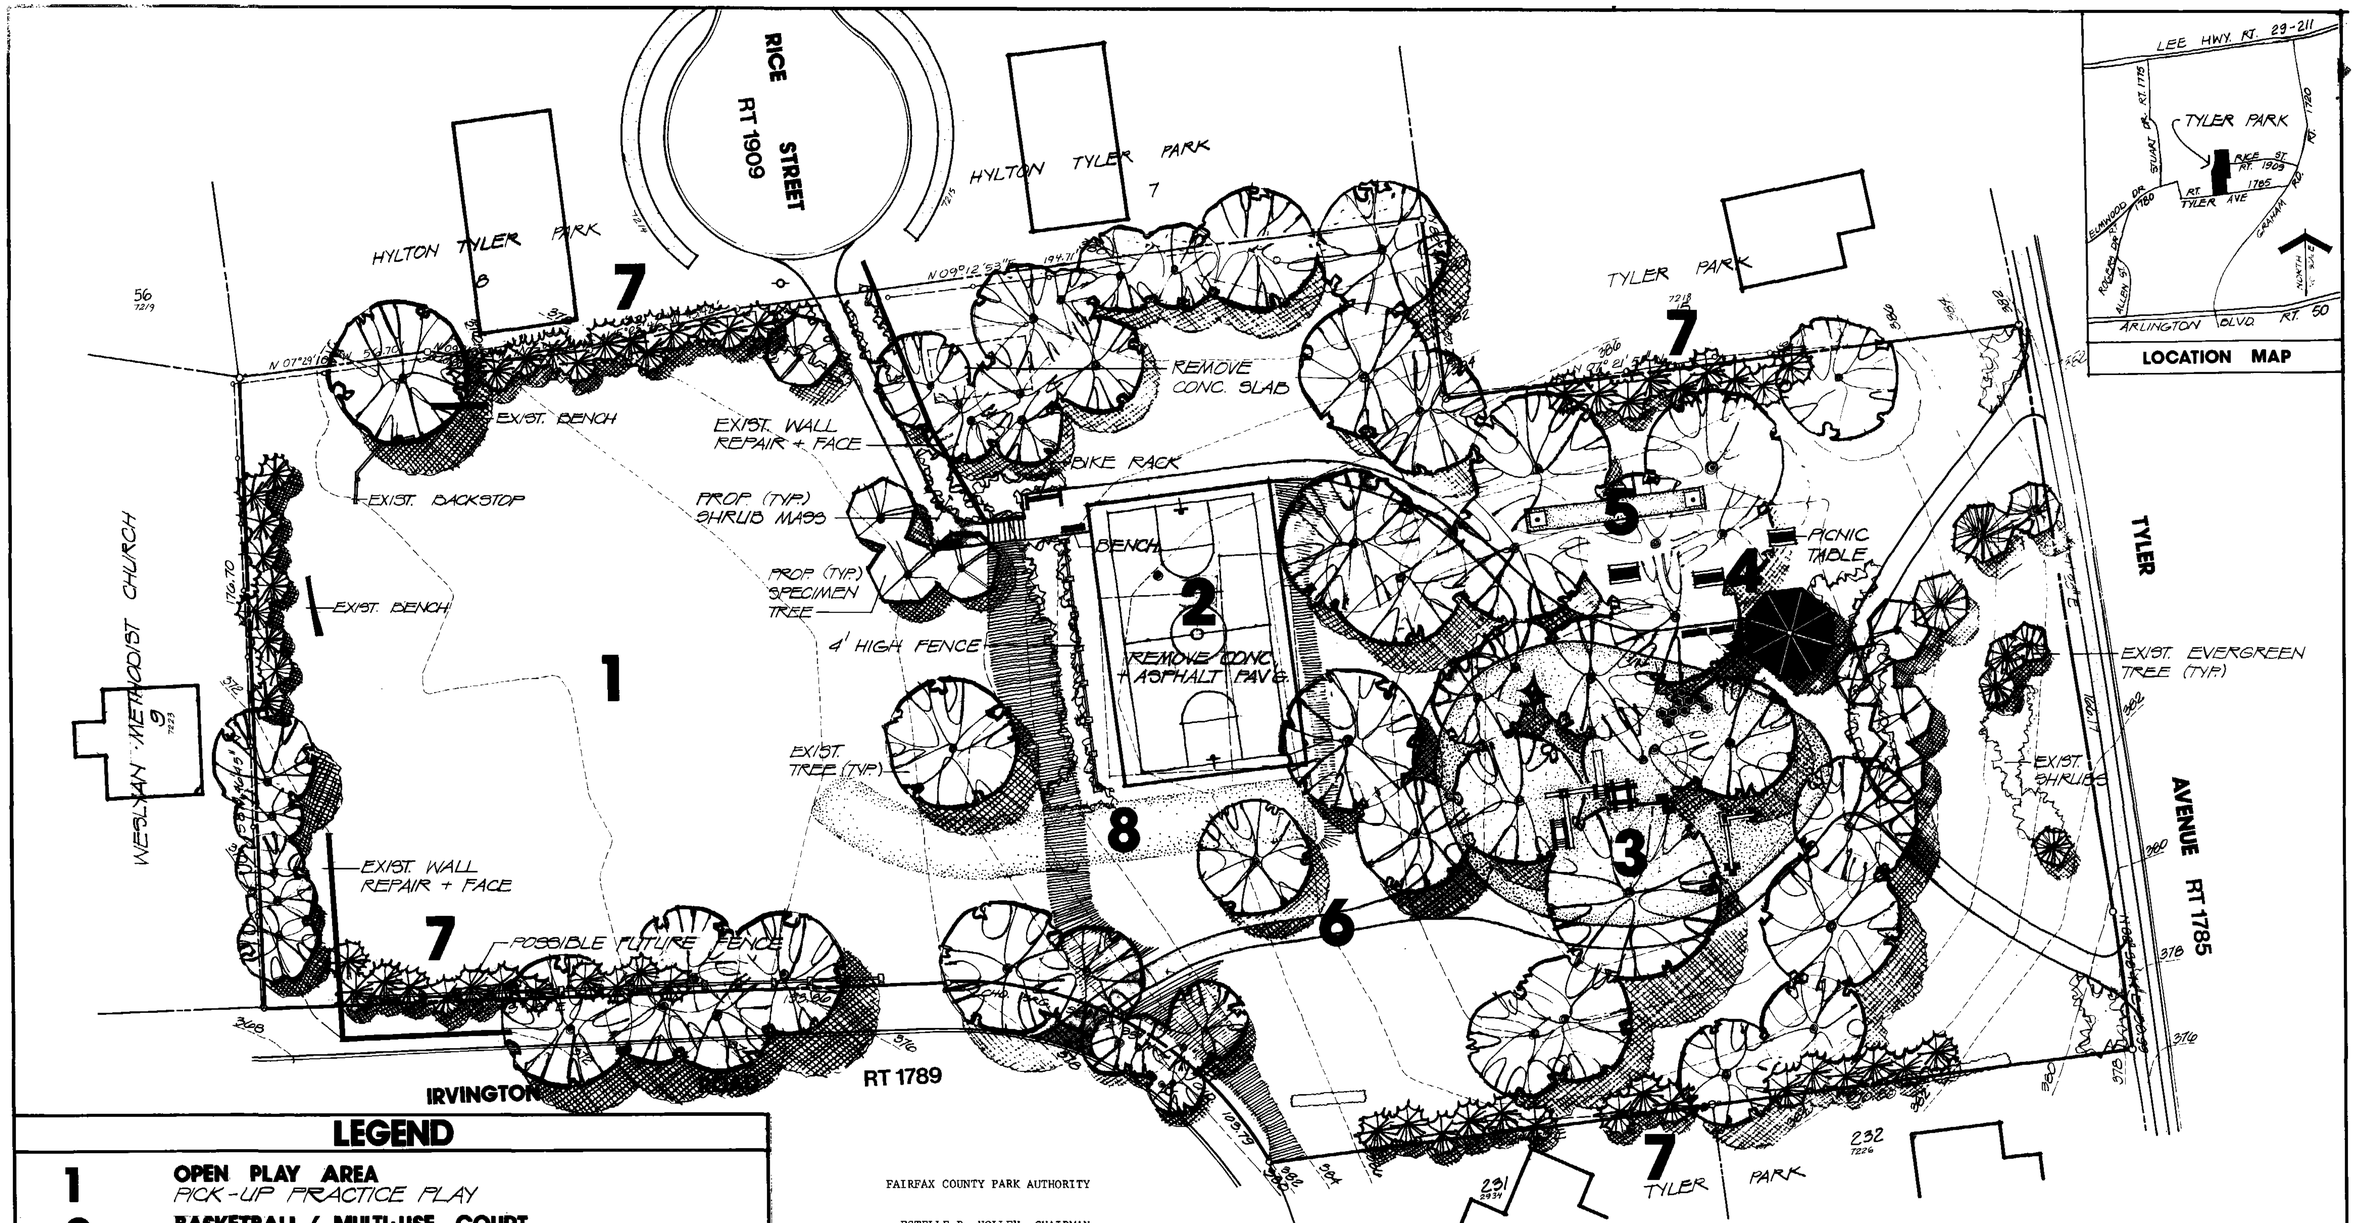

LEGEND

1	**OPEN PLAY AREA** PICK-UP PRACTICE PLAY		
2	**BASKETBALL / MULTI-USE COURT** COURT SIZE: 42' x 74'		
3	**TOT LOT / APPARATUS AREA** FOR PRE-SCHOOL THRU SCHOOL AGE CHILDREN		
4	**PICNIC SHELTER** WITH TABLES + GRILLS AND SITTING AREA		
5	**HORSESHOE PIT**		
6	**PATHWAY**		
7	**SCREEN PLANTING** EVERGREEN TREES	8	**SLED RUN**

FAIRFAX COUNTY PARK AUTHORITY

ESTELLE R. HOLLEY, CHAIRMAN
LYLE C. MCLAREN, VICE CHAIRMAN
JAMES F. WILD, SECRETARY-TREASURER
FREDERICK M. CRABTREE
NANCY K. CUDDY
LORRAINE FOULDS
CALVIN HILL
JOHN MASTENBROOK
ROBERT D. MOSS

JOSEPH P. DOWNS, DIRECTOR
LOUIS A. CABLE, ASSISTANT DIRECTOR
JAMES A. HEBERLEIN, ASSISTANT DIRECTOR
DONALD F. LEDERER, SUPERINTENDENT OF DESIGN
DARYL DEPRENGER, LANDSCAPE ARCHITECT

MASTER PLAN
TYLER PARK

FAIRFAX COUNTY, VIRGINIA
TAX MAP SEC. 50-3 • APPROX 2.5 ACRES • FEBRUARY 1980

BY KILDUFF MAYBERRY & ASSOC.
FOR FAIRFAX COUNTY PARK AUTHORITY

0 FEET 20 40 60
0 METERS 10 20

KMA 7907