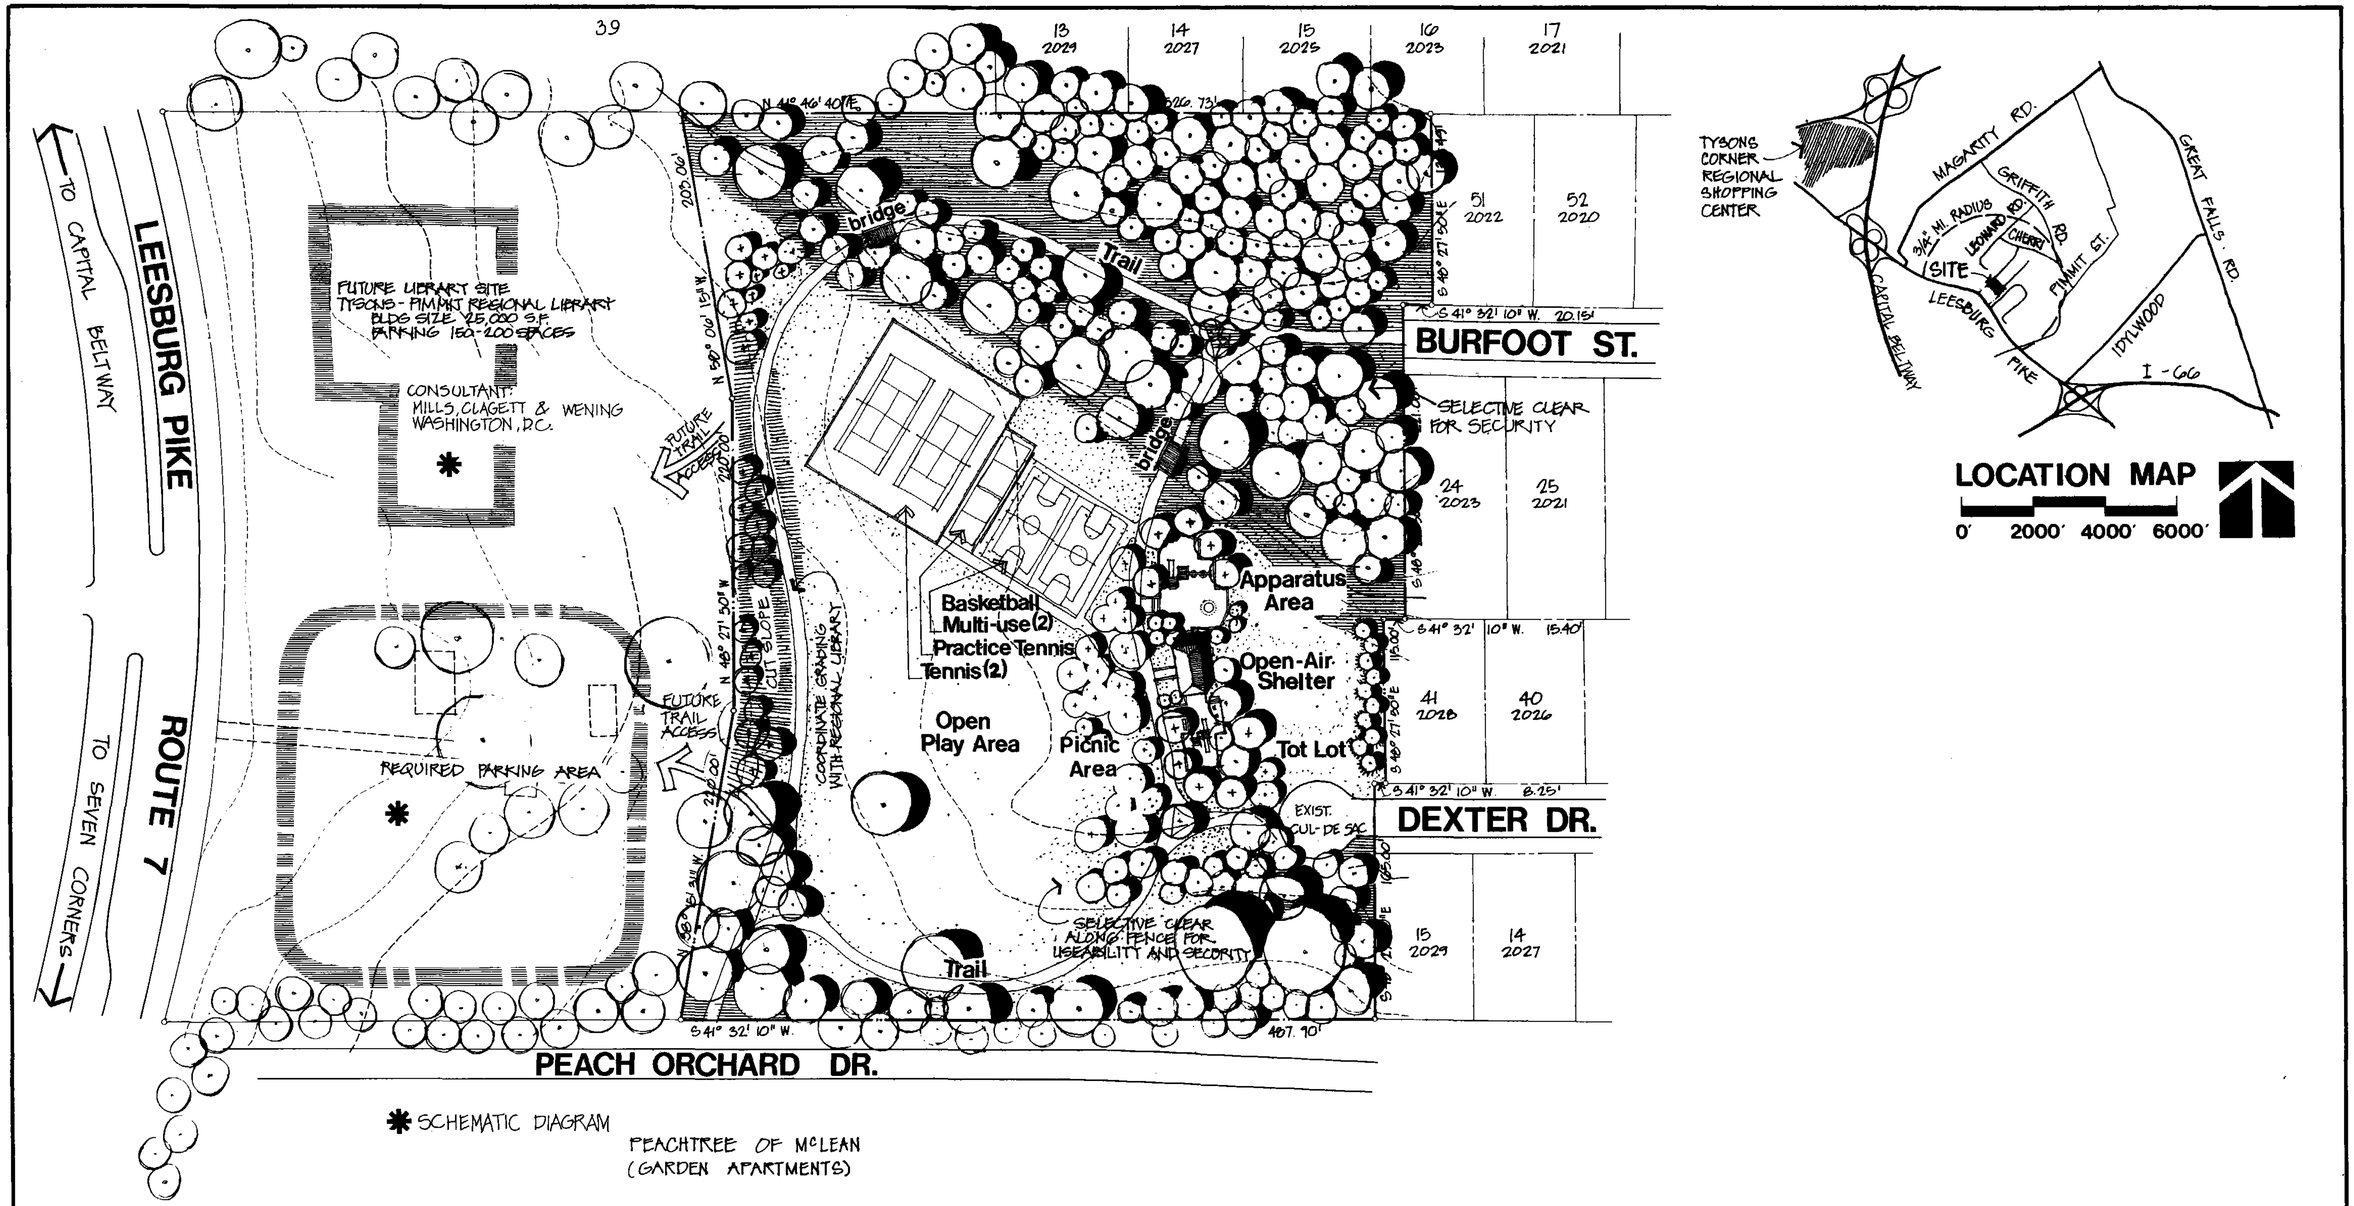

FAIRFAX COUNTY PARK AUTHORITY

JAMES F. WILD — CHAIRMAN
ROBERT D. MOSS — VICE-CHAIRMAN
NANCY K. CUDDY — SECRETARY-TREASURER
ROD K. BRANDSTETTER
BARBARA B. CLARK
FREDERICK M. CRABTREE
LORRAINE P. FOULPS
CALVIN HILL
JOHN MASTENBROOK
DOROTHY S. NORPEL

JOSEPH P. DOWNS — DIRECTOR
LOUIS A. CABLE — ASSISTANT DIRECTOR
DONALD F. LEDERER — SUPT. OF DESIGN

Master Plan
Tysons~Pimmit Park

Fairfax County, Virginia **Tax Map Sec. 40-1** **7.0 ± acres**

PRELIMINARY DATE: JULY 1981 APPROVED DATE: NOVEMBER 1981

by: Greenhorne & O'Mara / Fairfax, Virginia

0 10 20 30 40 50 60 METERS
0 50 100 150 200 FEET