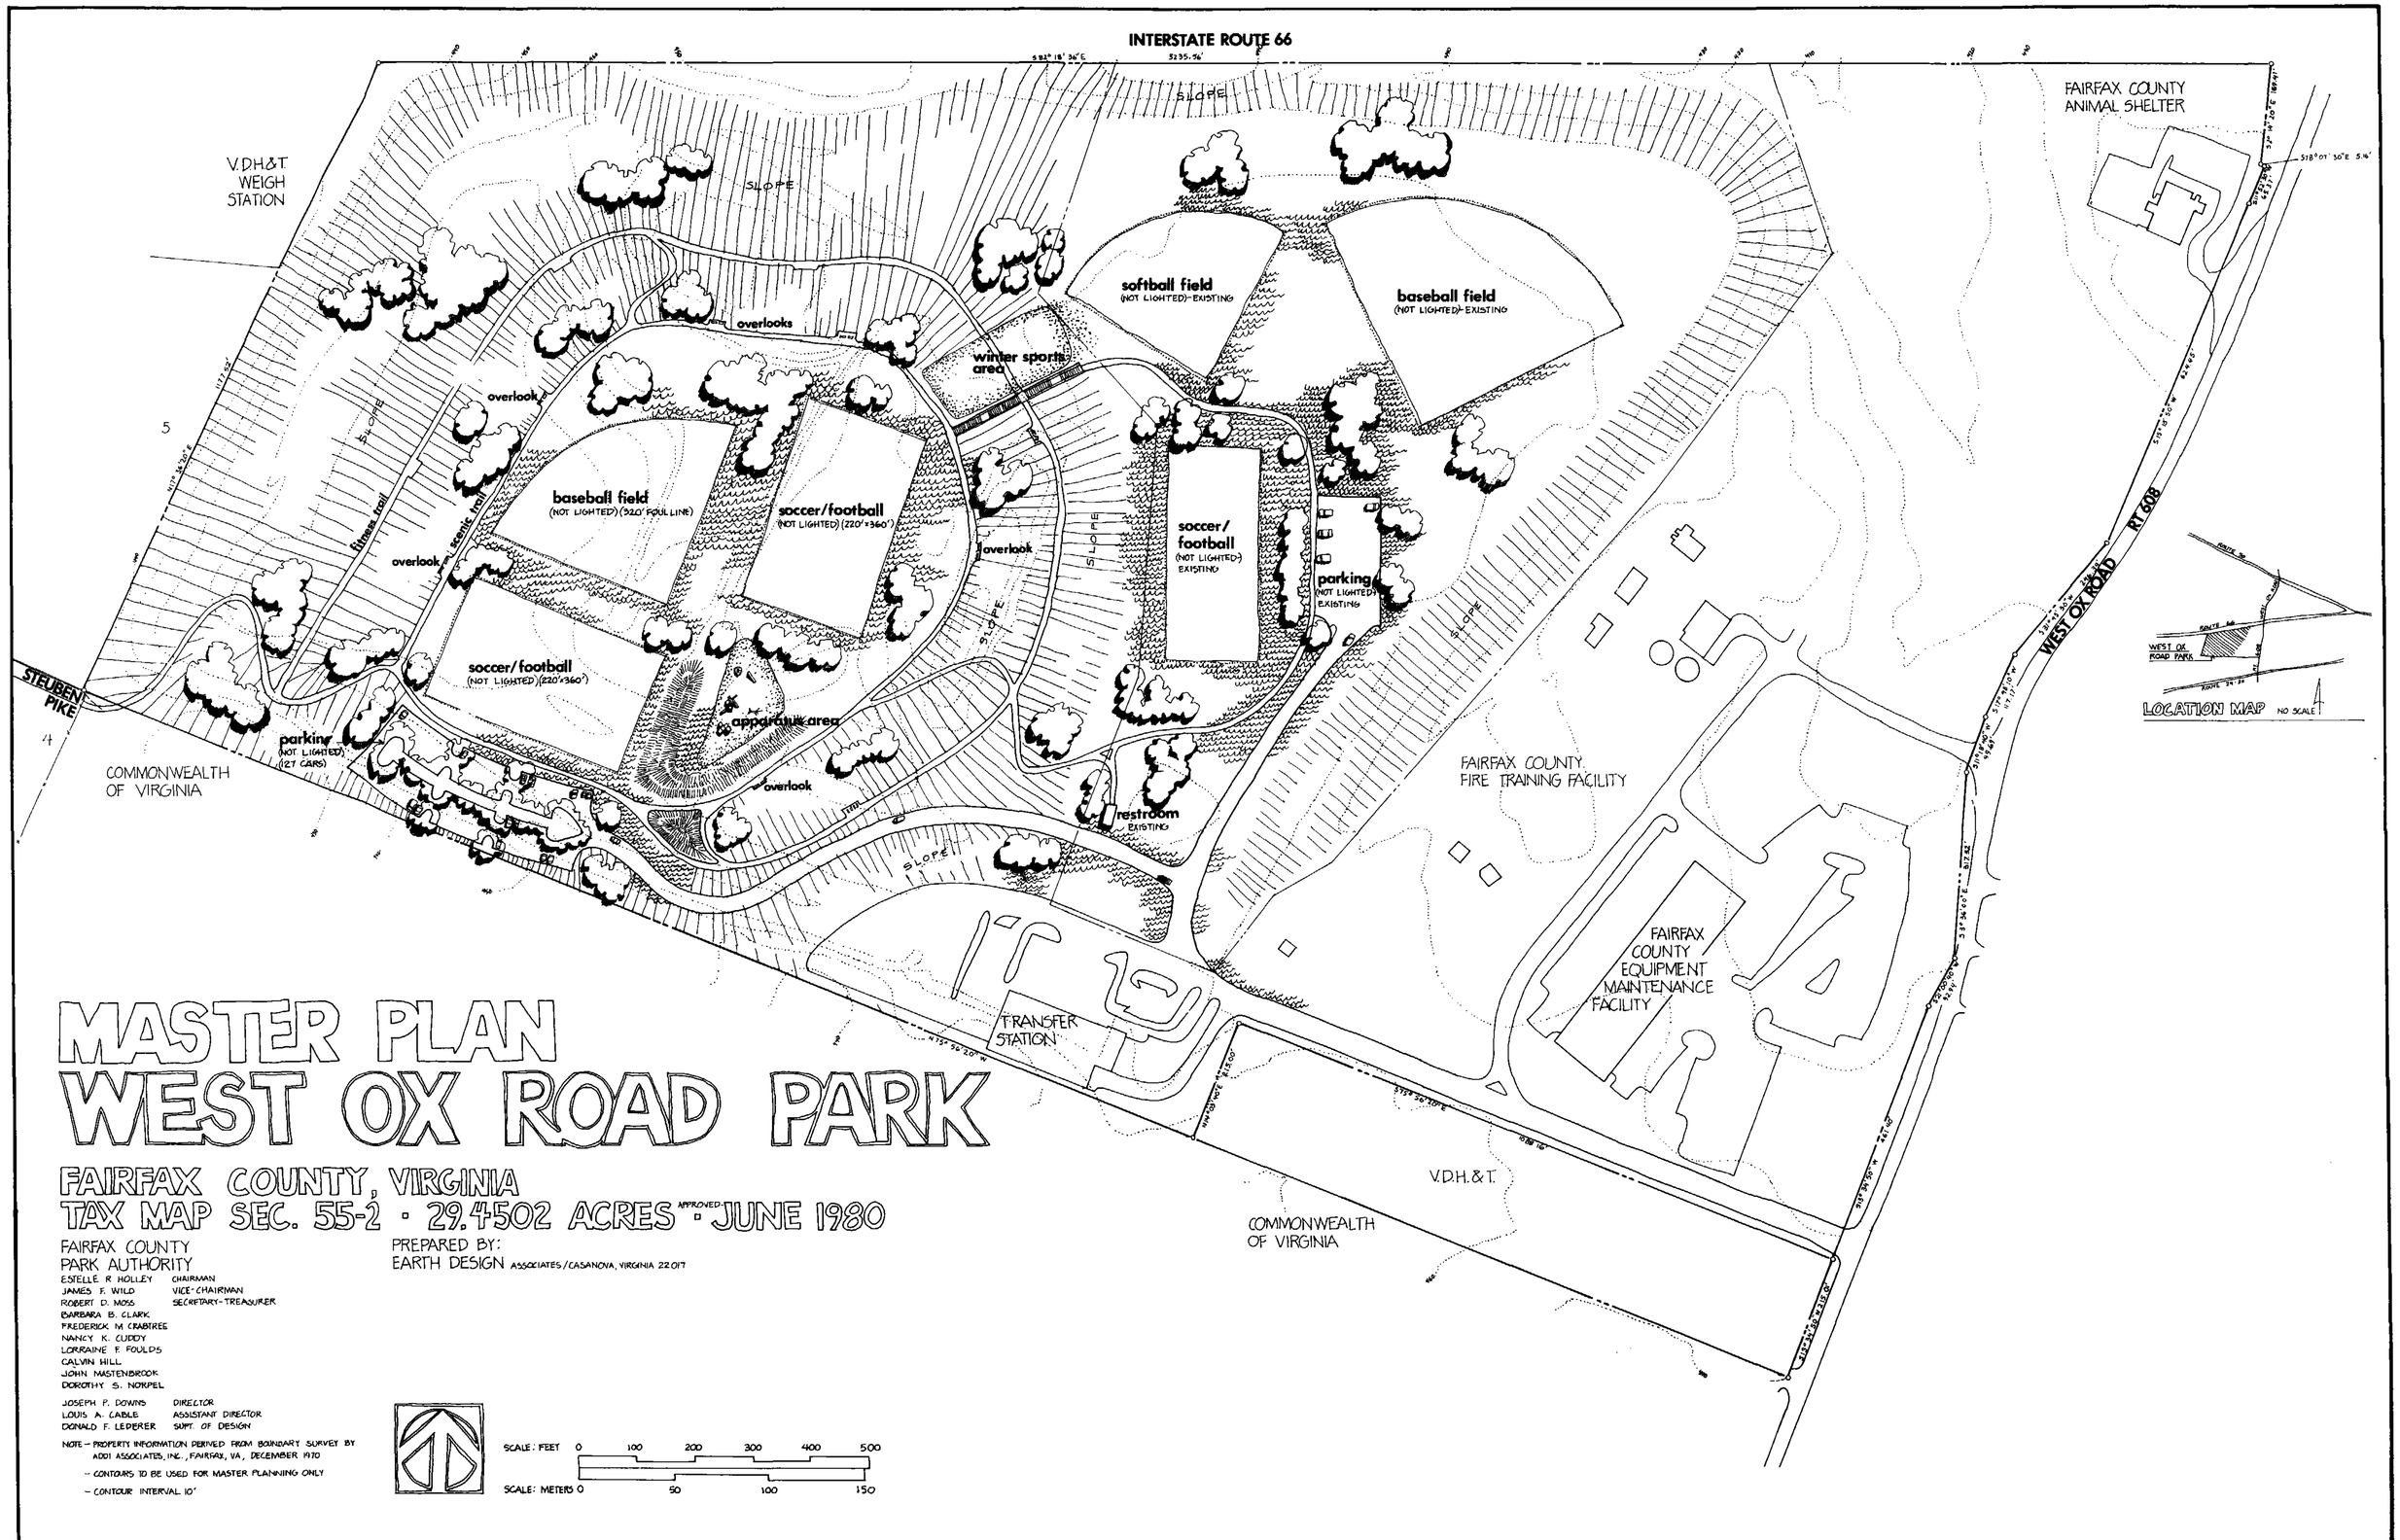

MASTER PLAN
WEST OX ROAD PARK

FAIRFAX COUNTY, VIRGINIA
TAX MAP SEC. 55-2 • 29.4502 ACRES • APPROVED JUNE 1980

FAIRFAX COUNTY
PARK AUTHORITY

ESTELLE R. HOLLEY	CHAIRMAN
JAMES F. WILD	VICE-CHAIRMAN
ROBERT D. MOSS	SECRETARY-TREASURER
BARBARA B. CLARK	
FREDERICK M. CRABTREE	
NANCY K. CUDDY	
LORRAINE F. FOULDS	
CALVIN HILL	
JOHN MASTENBROOK	
DOROTHY S. NORPEL	
JOSEPH P. DOWNS	DIRECTOR
LOUIS A. CABLE	ASSISTANT DIRECTOR
DONALD F. LEDERER	SUPT. OF DESIGN

PREPARED BY:
EARTH DESIGN ASSOCIATES/CASANOVA, VIRGINIA 22017

NOTE – PROPERTY INFORMATION DERIVED FROM BOUNDARY SURVEY BY ADDI ASSOCIATES, INC., FAIRFAX, VA, DECEMBER 1970
– CONTOURS TO BE USED FOR MASTER PLANNING ONLY
– CONTOUR INTERVAL 10'

WEST OX ROAD 42651-0180-004M