FAIRFAX COUNTY PARK AUTHORITY

PAUL N. PFEIFFER _____ Chairman
Mrs. ELLAMAE E. DOYLE _____ Vice-Chairman
Mrs. JUANITA K. ROE _____ Secretary-Treasurer
FRED M. CRABTREE
JOHN MASTENBROOK
NEWTON W. EDWARDS

JAMES D. BELL _____ Director
DONALD F. LEDERER _____ Superintendent of Planning

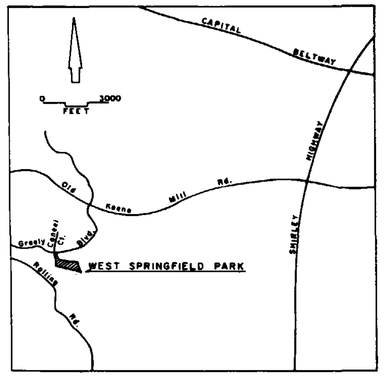

LOCATION MAP

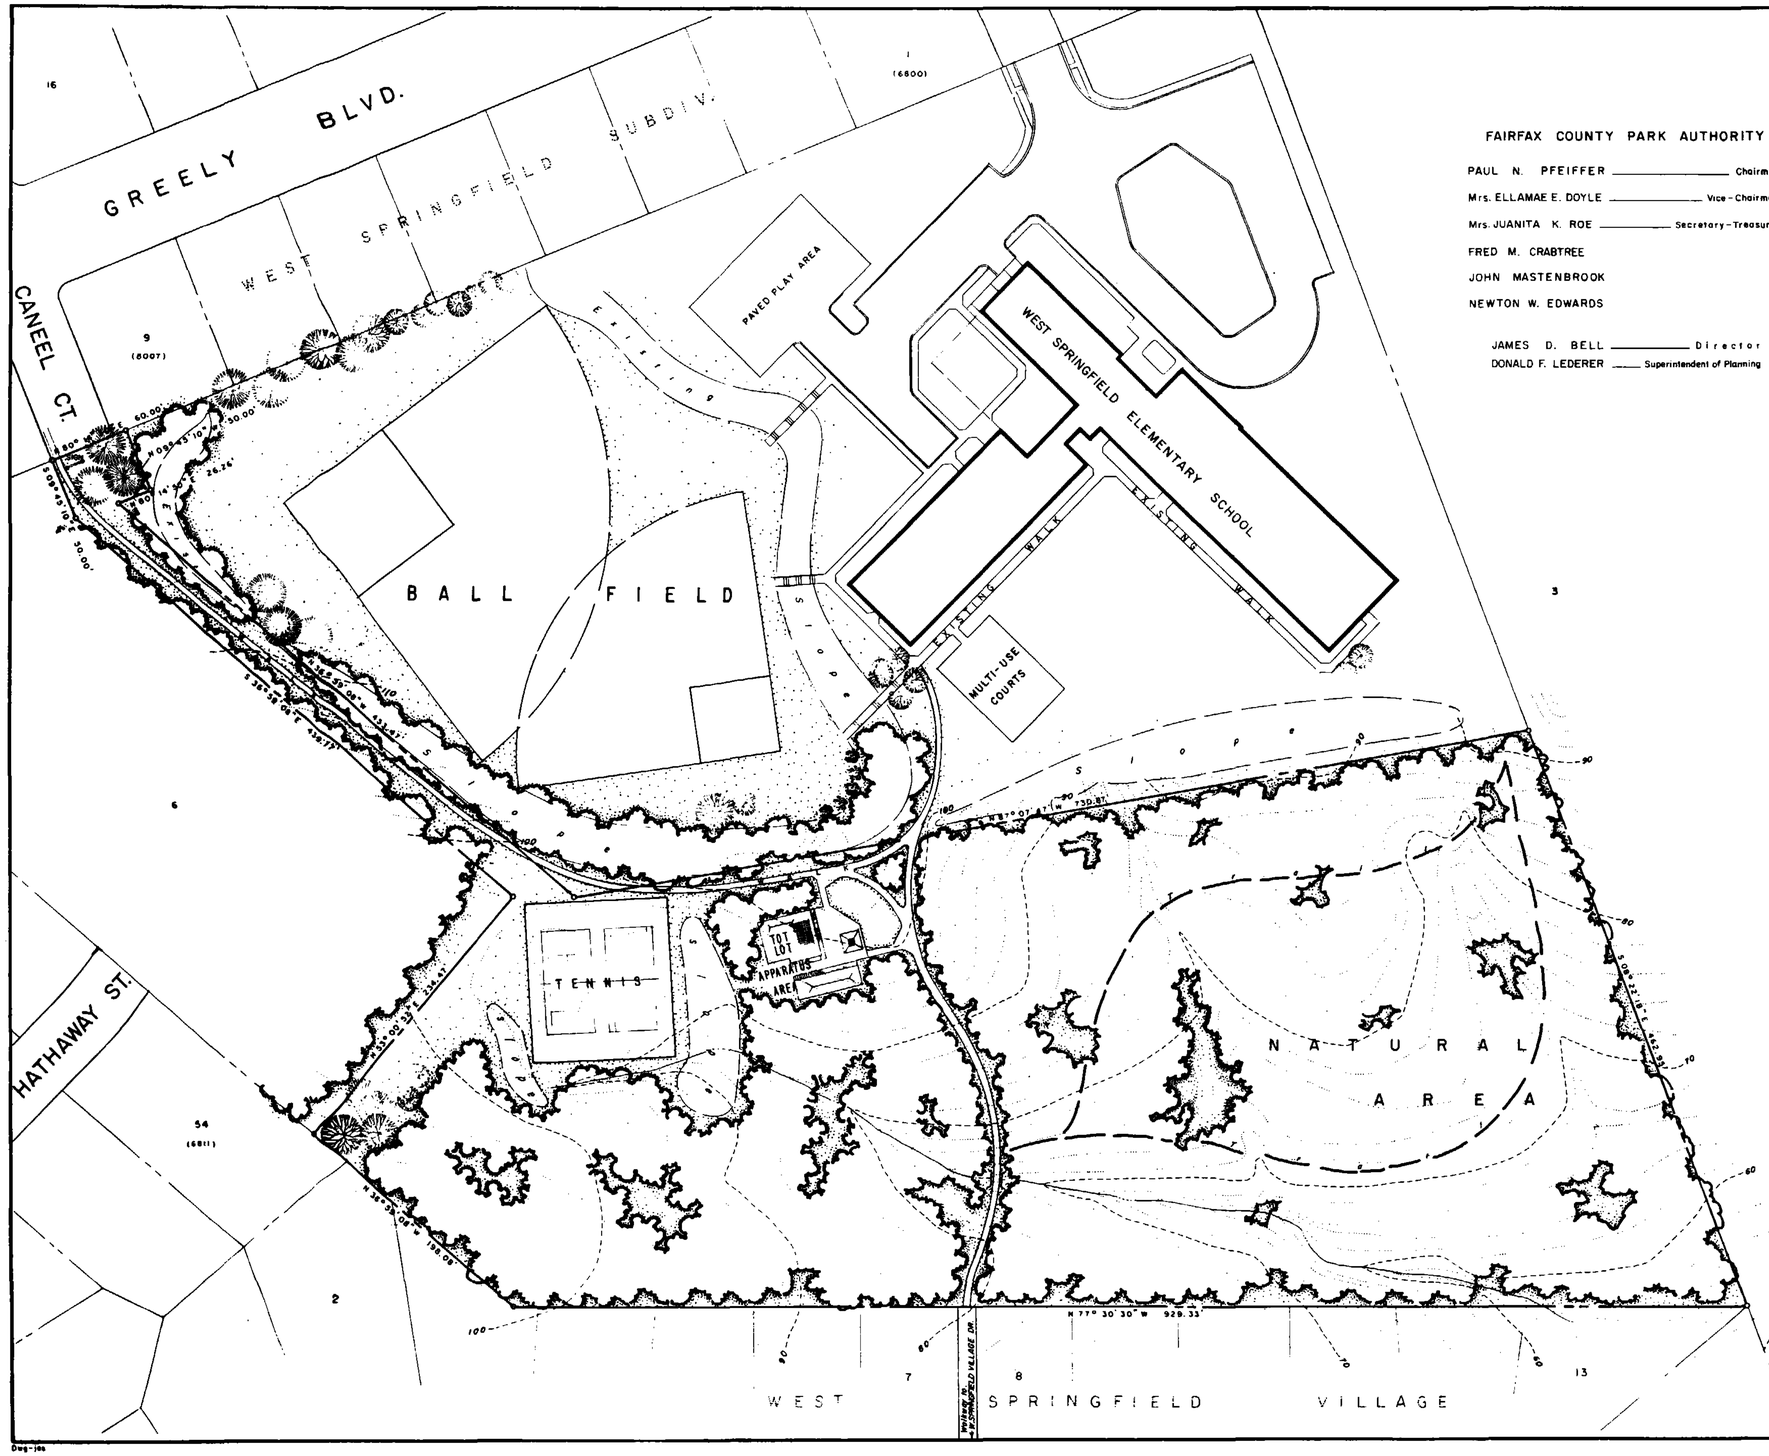

0 50 100 150 200
Scale in Feet

WEST SPRINGFIELD PARK

FAIRFAX COUNTY—VIRGINIA

Fairfax County Park Authority

Date: January, 1969 Rev. December, 1970 Rev. June, 1970

8.1781 Acres

Dwg-106

5034-0169-005M

Tax Map Sec. 69-2