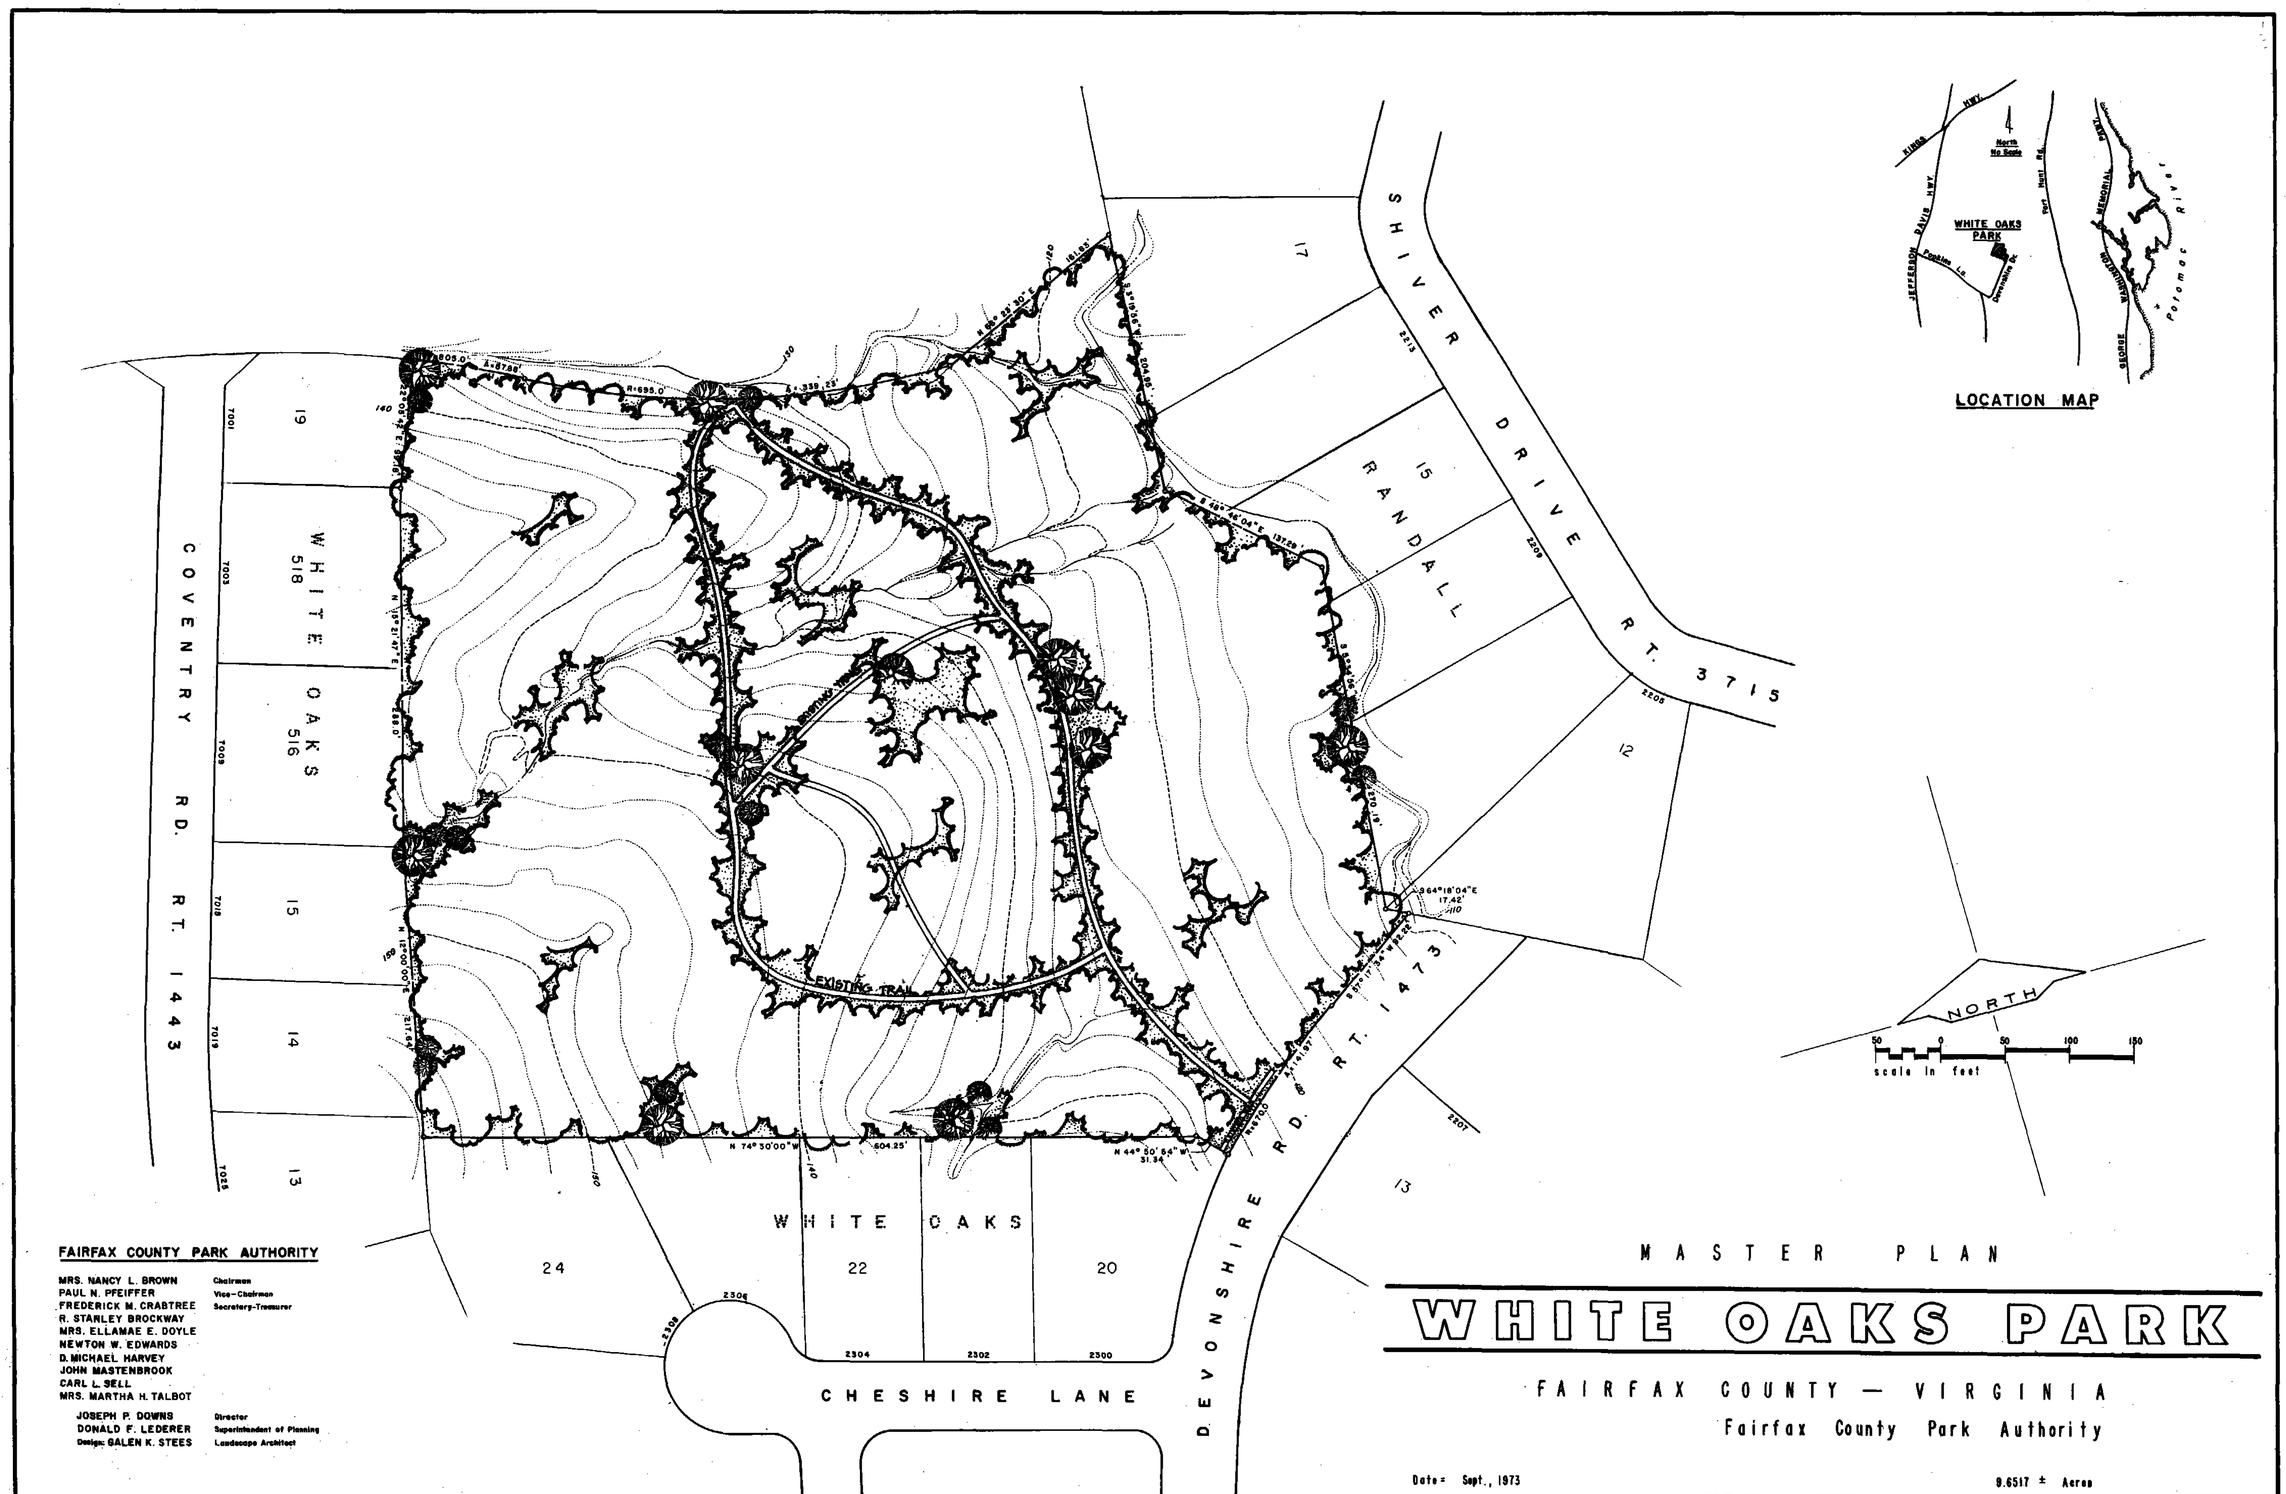

MASTER PLAN

WHITE OAKS PARK

FAIRFAX COUNTY — VIRGINIA

Fairfax County Park Authority

Date = Sept., 1973

9.6517 ± Acres

5035-0873-040 M TAX MAP SEC. 93-1

FAIRFAX COUNTY PARK AUTHORITY

MRS. NANCY L. BROWN	Chairman
PAUL N. PFEIFFER	Vice-Chairman
FREDERICK M. CRABTREE	Secretary-Treasurer
R. STANLEY BROCKWAY	
MRS. ELLAMAE E. DOYLE	
NEWTON W. EDWARDS	
D. MICHAEL HARVEY	
JOHN MASTENBROOK	
CARL L. SELL	
MRS. MARTHA H. TALBOT	
JOSEPH P. DOWNS	Director
DONALD F. LEDERER	Superintendent of Planning
Design: GALEN K. STEES	Landscape Architect