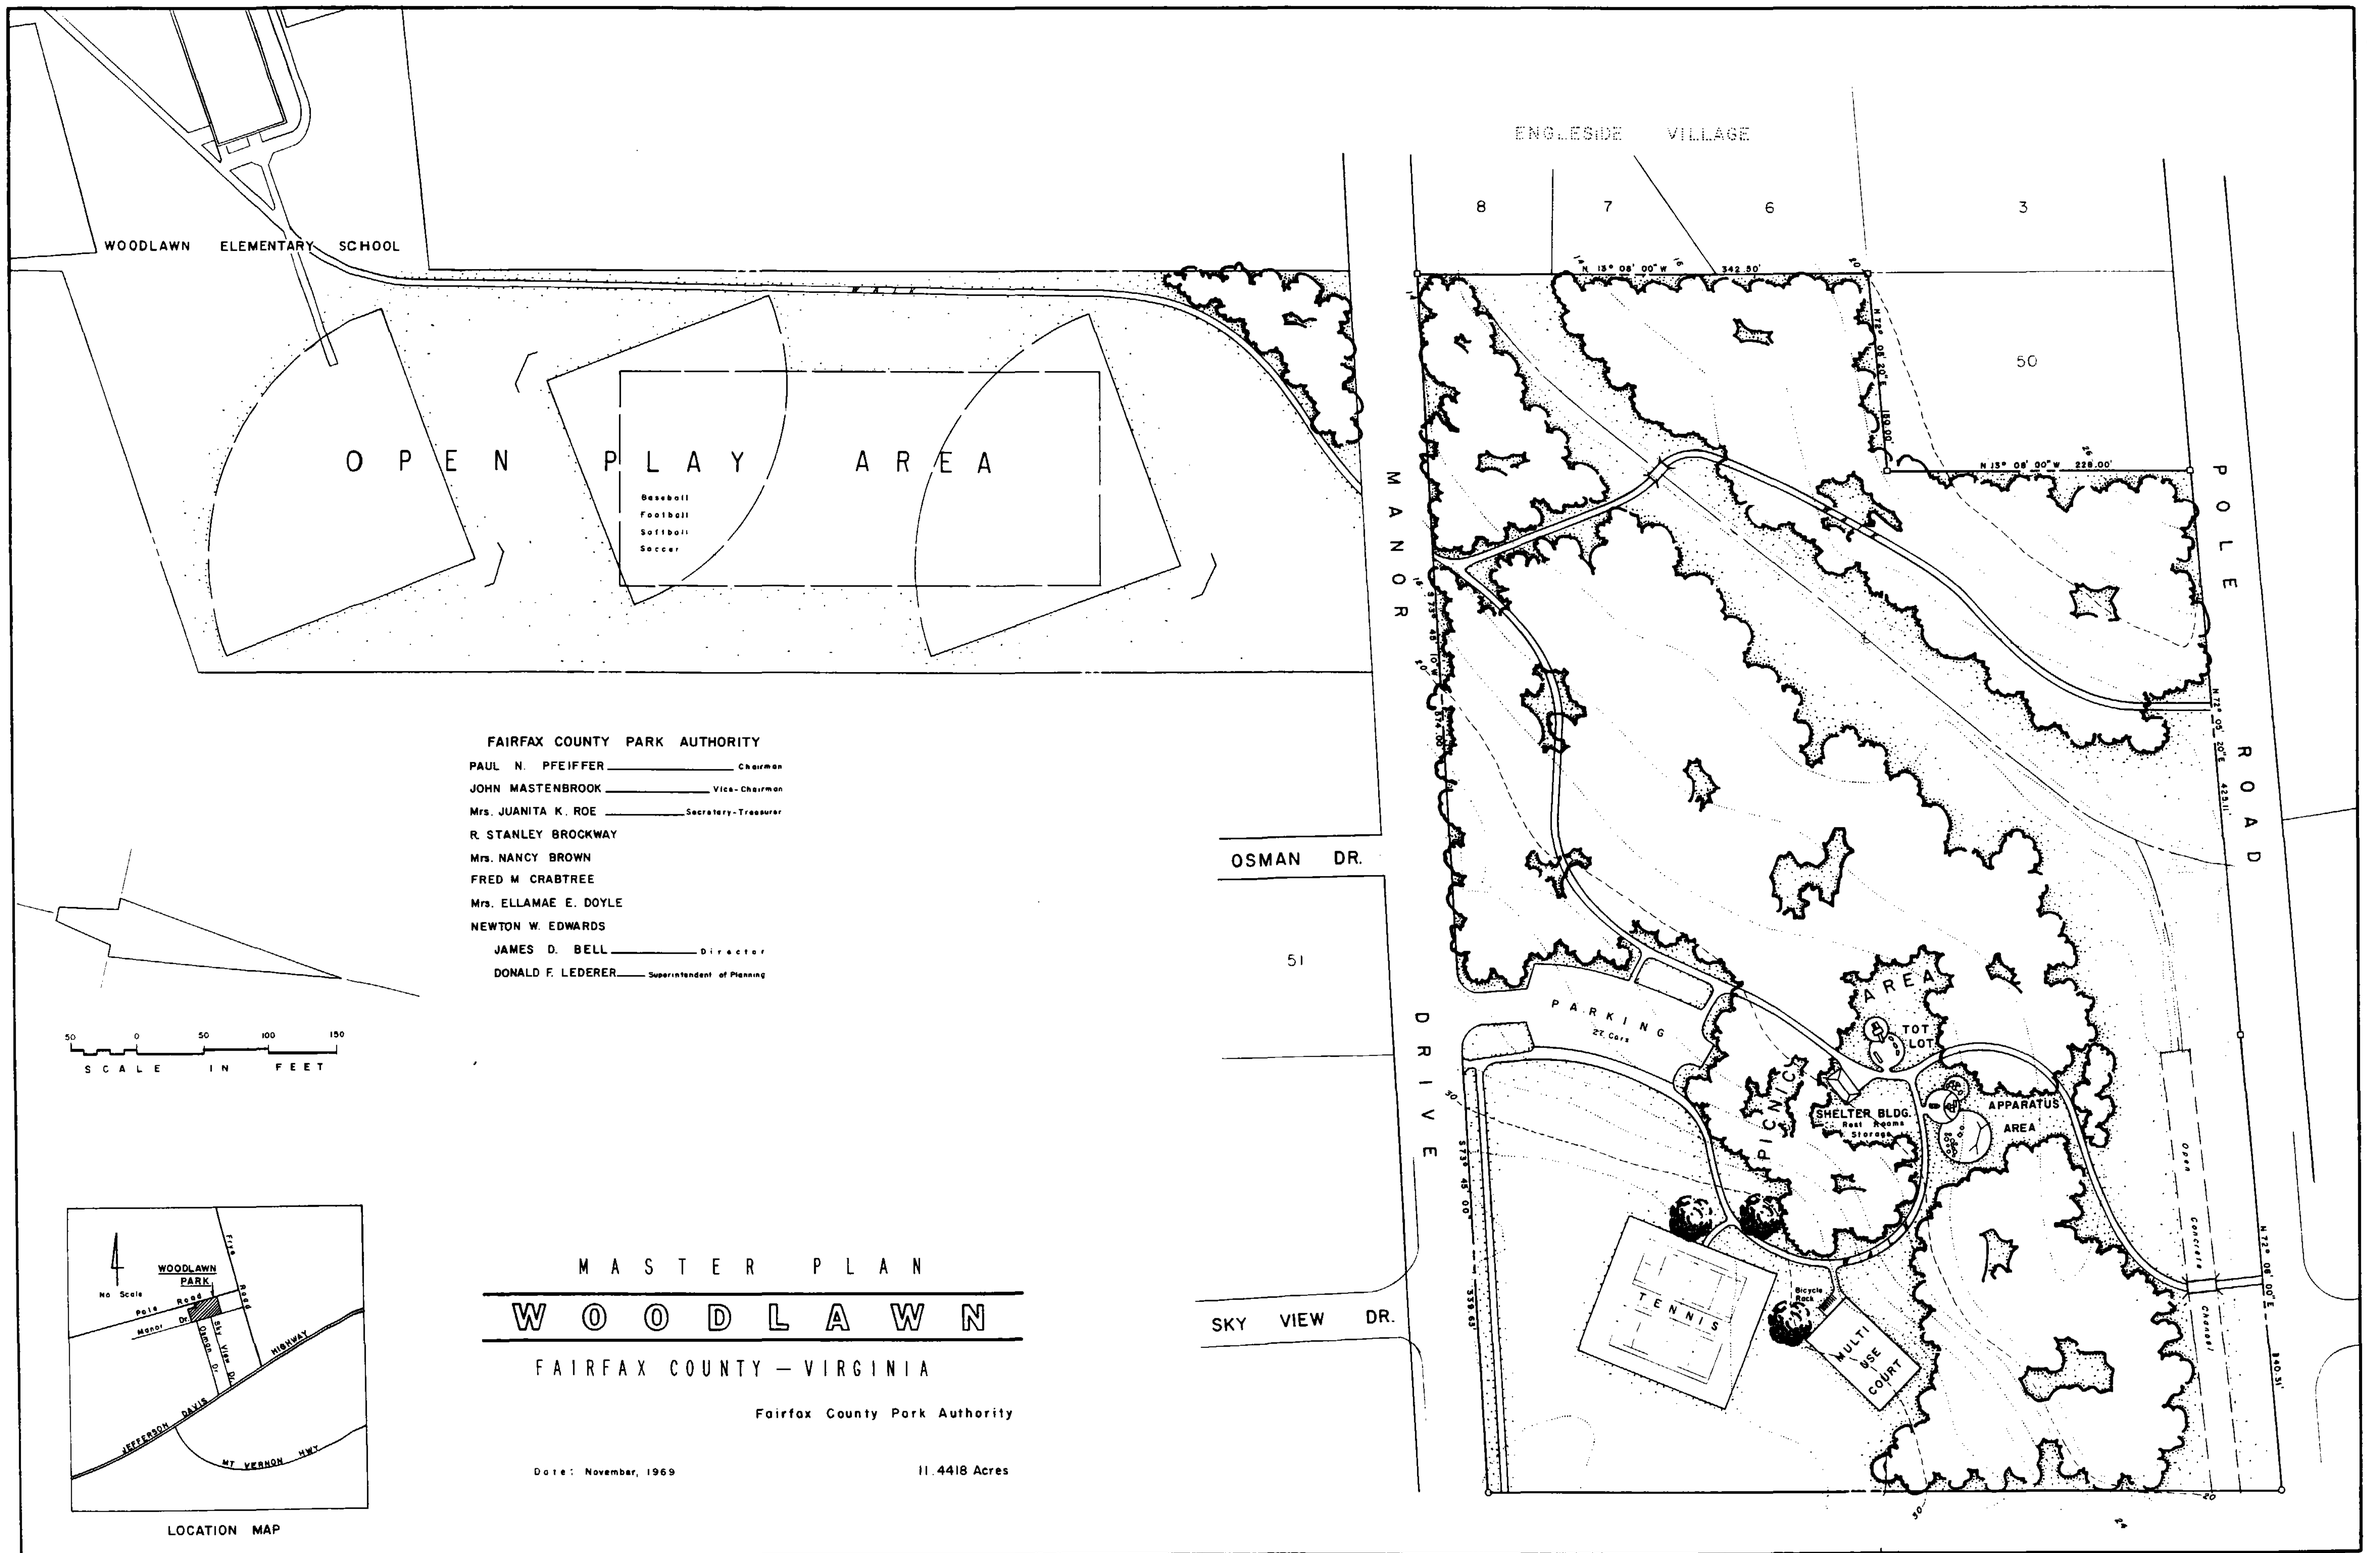

FAIRFAX COUNTY PARK AUTHORITY

PAUL N. PFEIFFER — Chairman
JOHN MASTENBROOK — Vice-Chairman
Mrs. JUANITA K. ROE — Secretary-Treasurer
R. STANLEY BROCKWAY
Mrs. NANCY BROWN
FRED M. CRABTREE
Mrs. ELLAMAE E. DOYLE
NEWTON W. EDWARDS
JAMES D. BELL — Director
DONALD F. LEDERER — Superintendent of Planning

LOCATION MAP

MASTER PLAN

WOODLAWN

FAIRFAX COUNTY — VIRGINIA

Fairfax County Park Authority

Date: November, 1969

11.4418 Acres

5045-1169

Tax No SEC 101-3