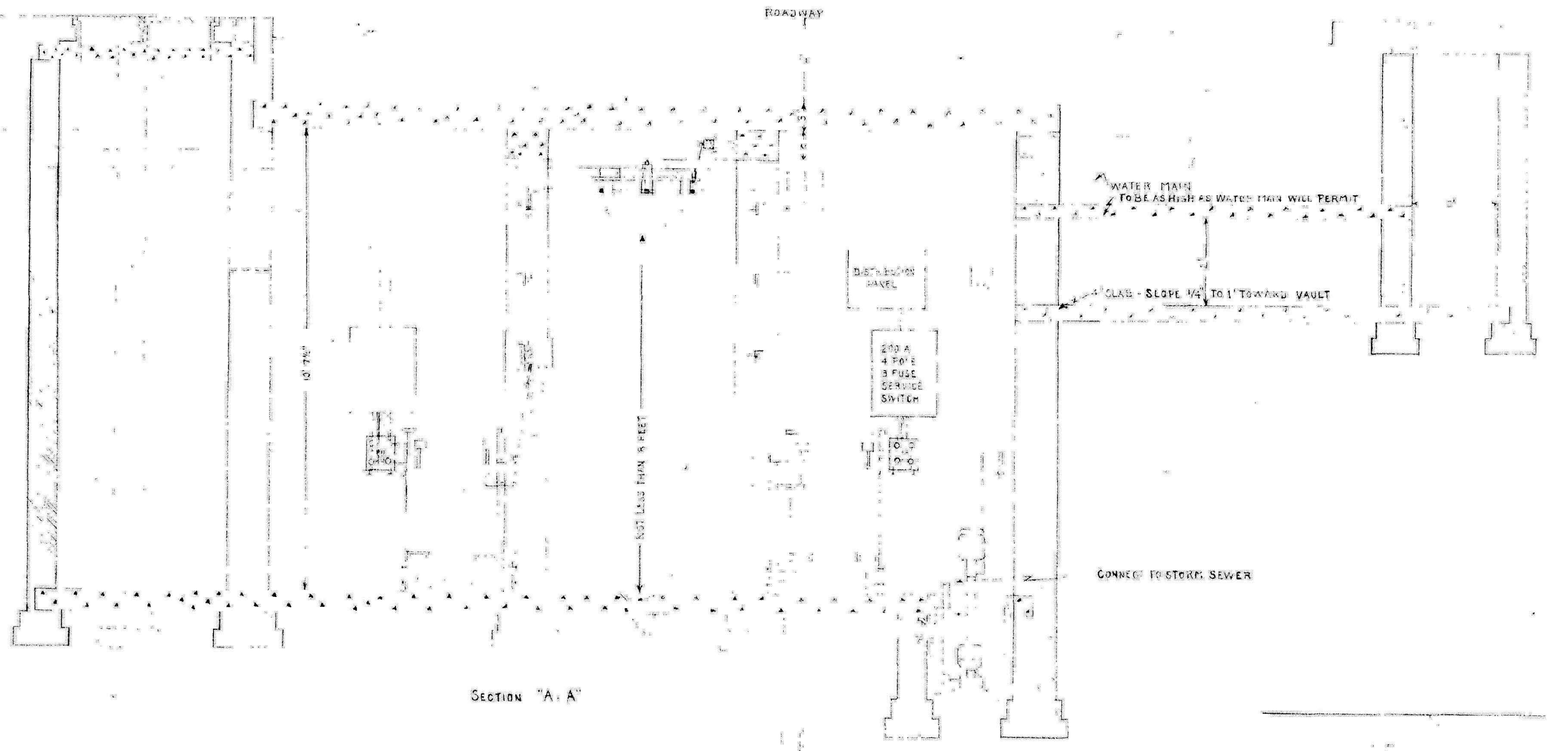

SECTION "A-A"

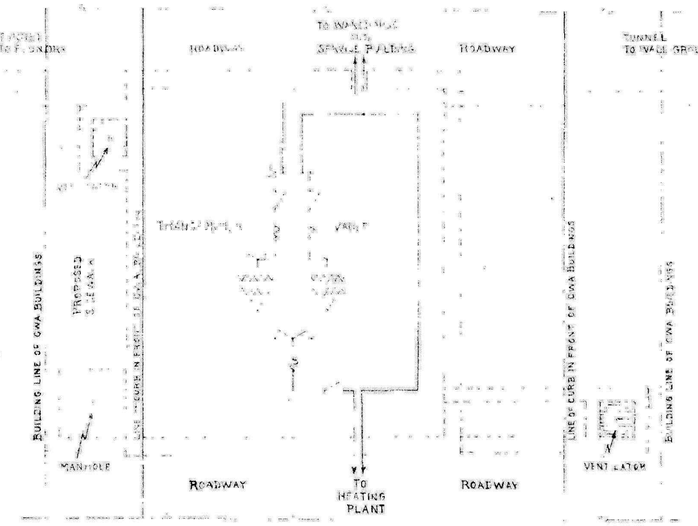

LOCATION OF TRANSFORMER VAULT

SHOWING SCHEMATIC WIRING DIAGRAM
SCALE - 1" = 8 FEET

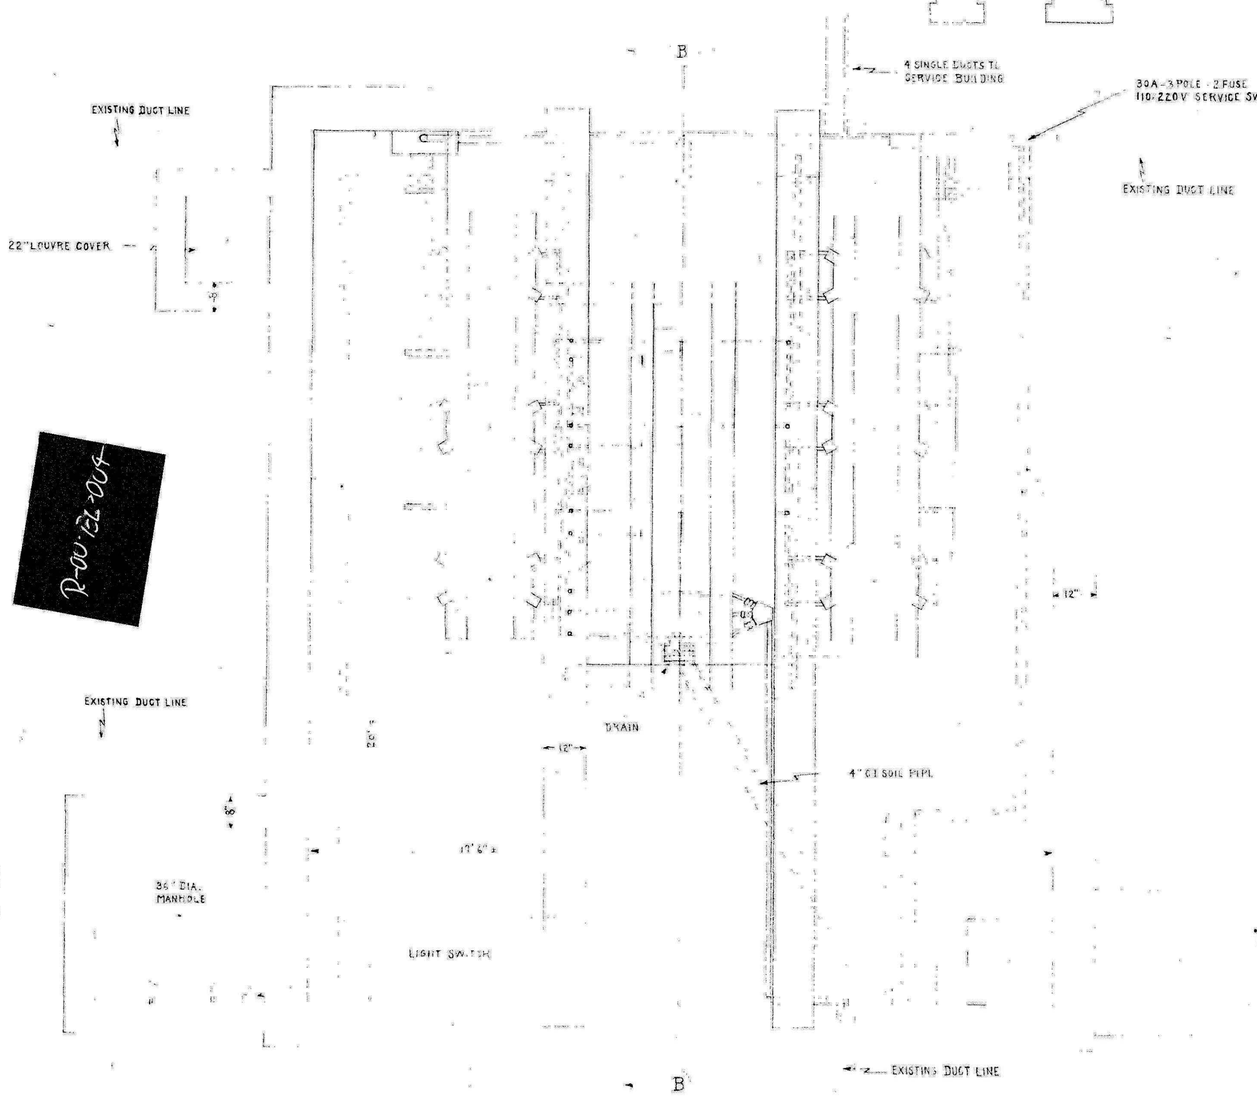

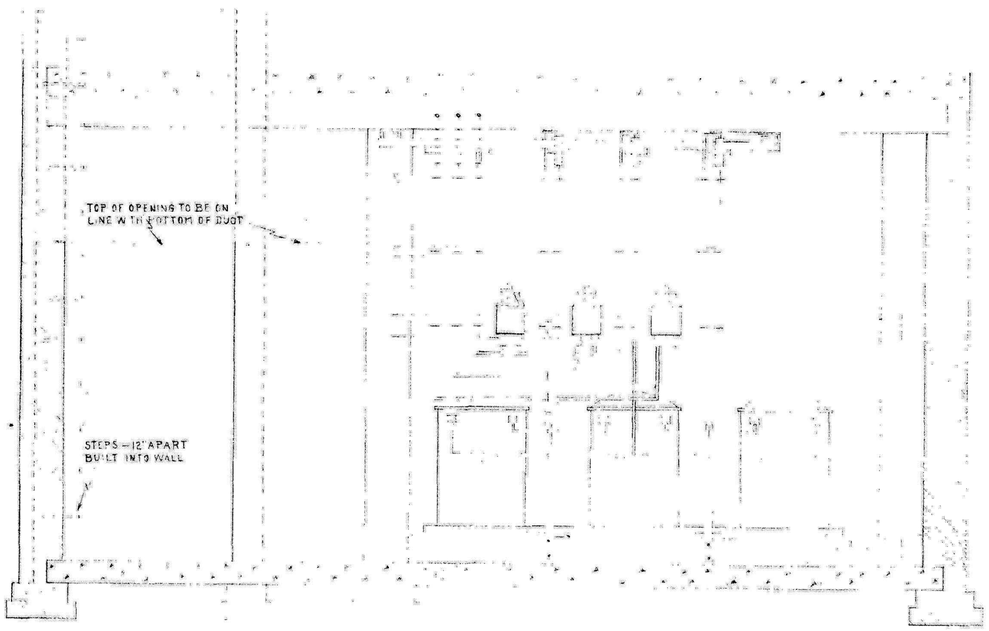

SECTION "B-B"

SHOWING PRIMARY CABLE CONNECTIONS; CABLE SUPPORTS; ARRANGEMENT OF TRANSFORMERS AND OIL FUSE CUTOUTS; ETC.

APPROVED AS TO GENERAL ARRANGEMENT

CHIEF ELECTRICAL INSPECTOR - D.C.

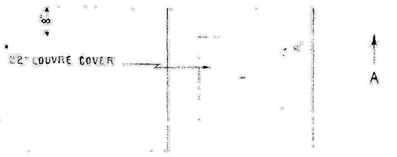

TRANSFORMER VAULT
WAREHOUSE AND SERVICE BUILDING
D.C. REFORMATORY
LORTON, VA.
ELECTRICAL DEPARTMENT

SCALE: 1/2" = 1 FOOT

DRAWN BY:
TRACED BY:
APPROVED BY:
DATE: MARCH 3 1939.

DRAWING NO.