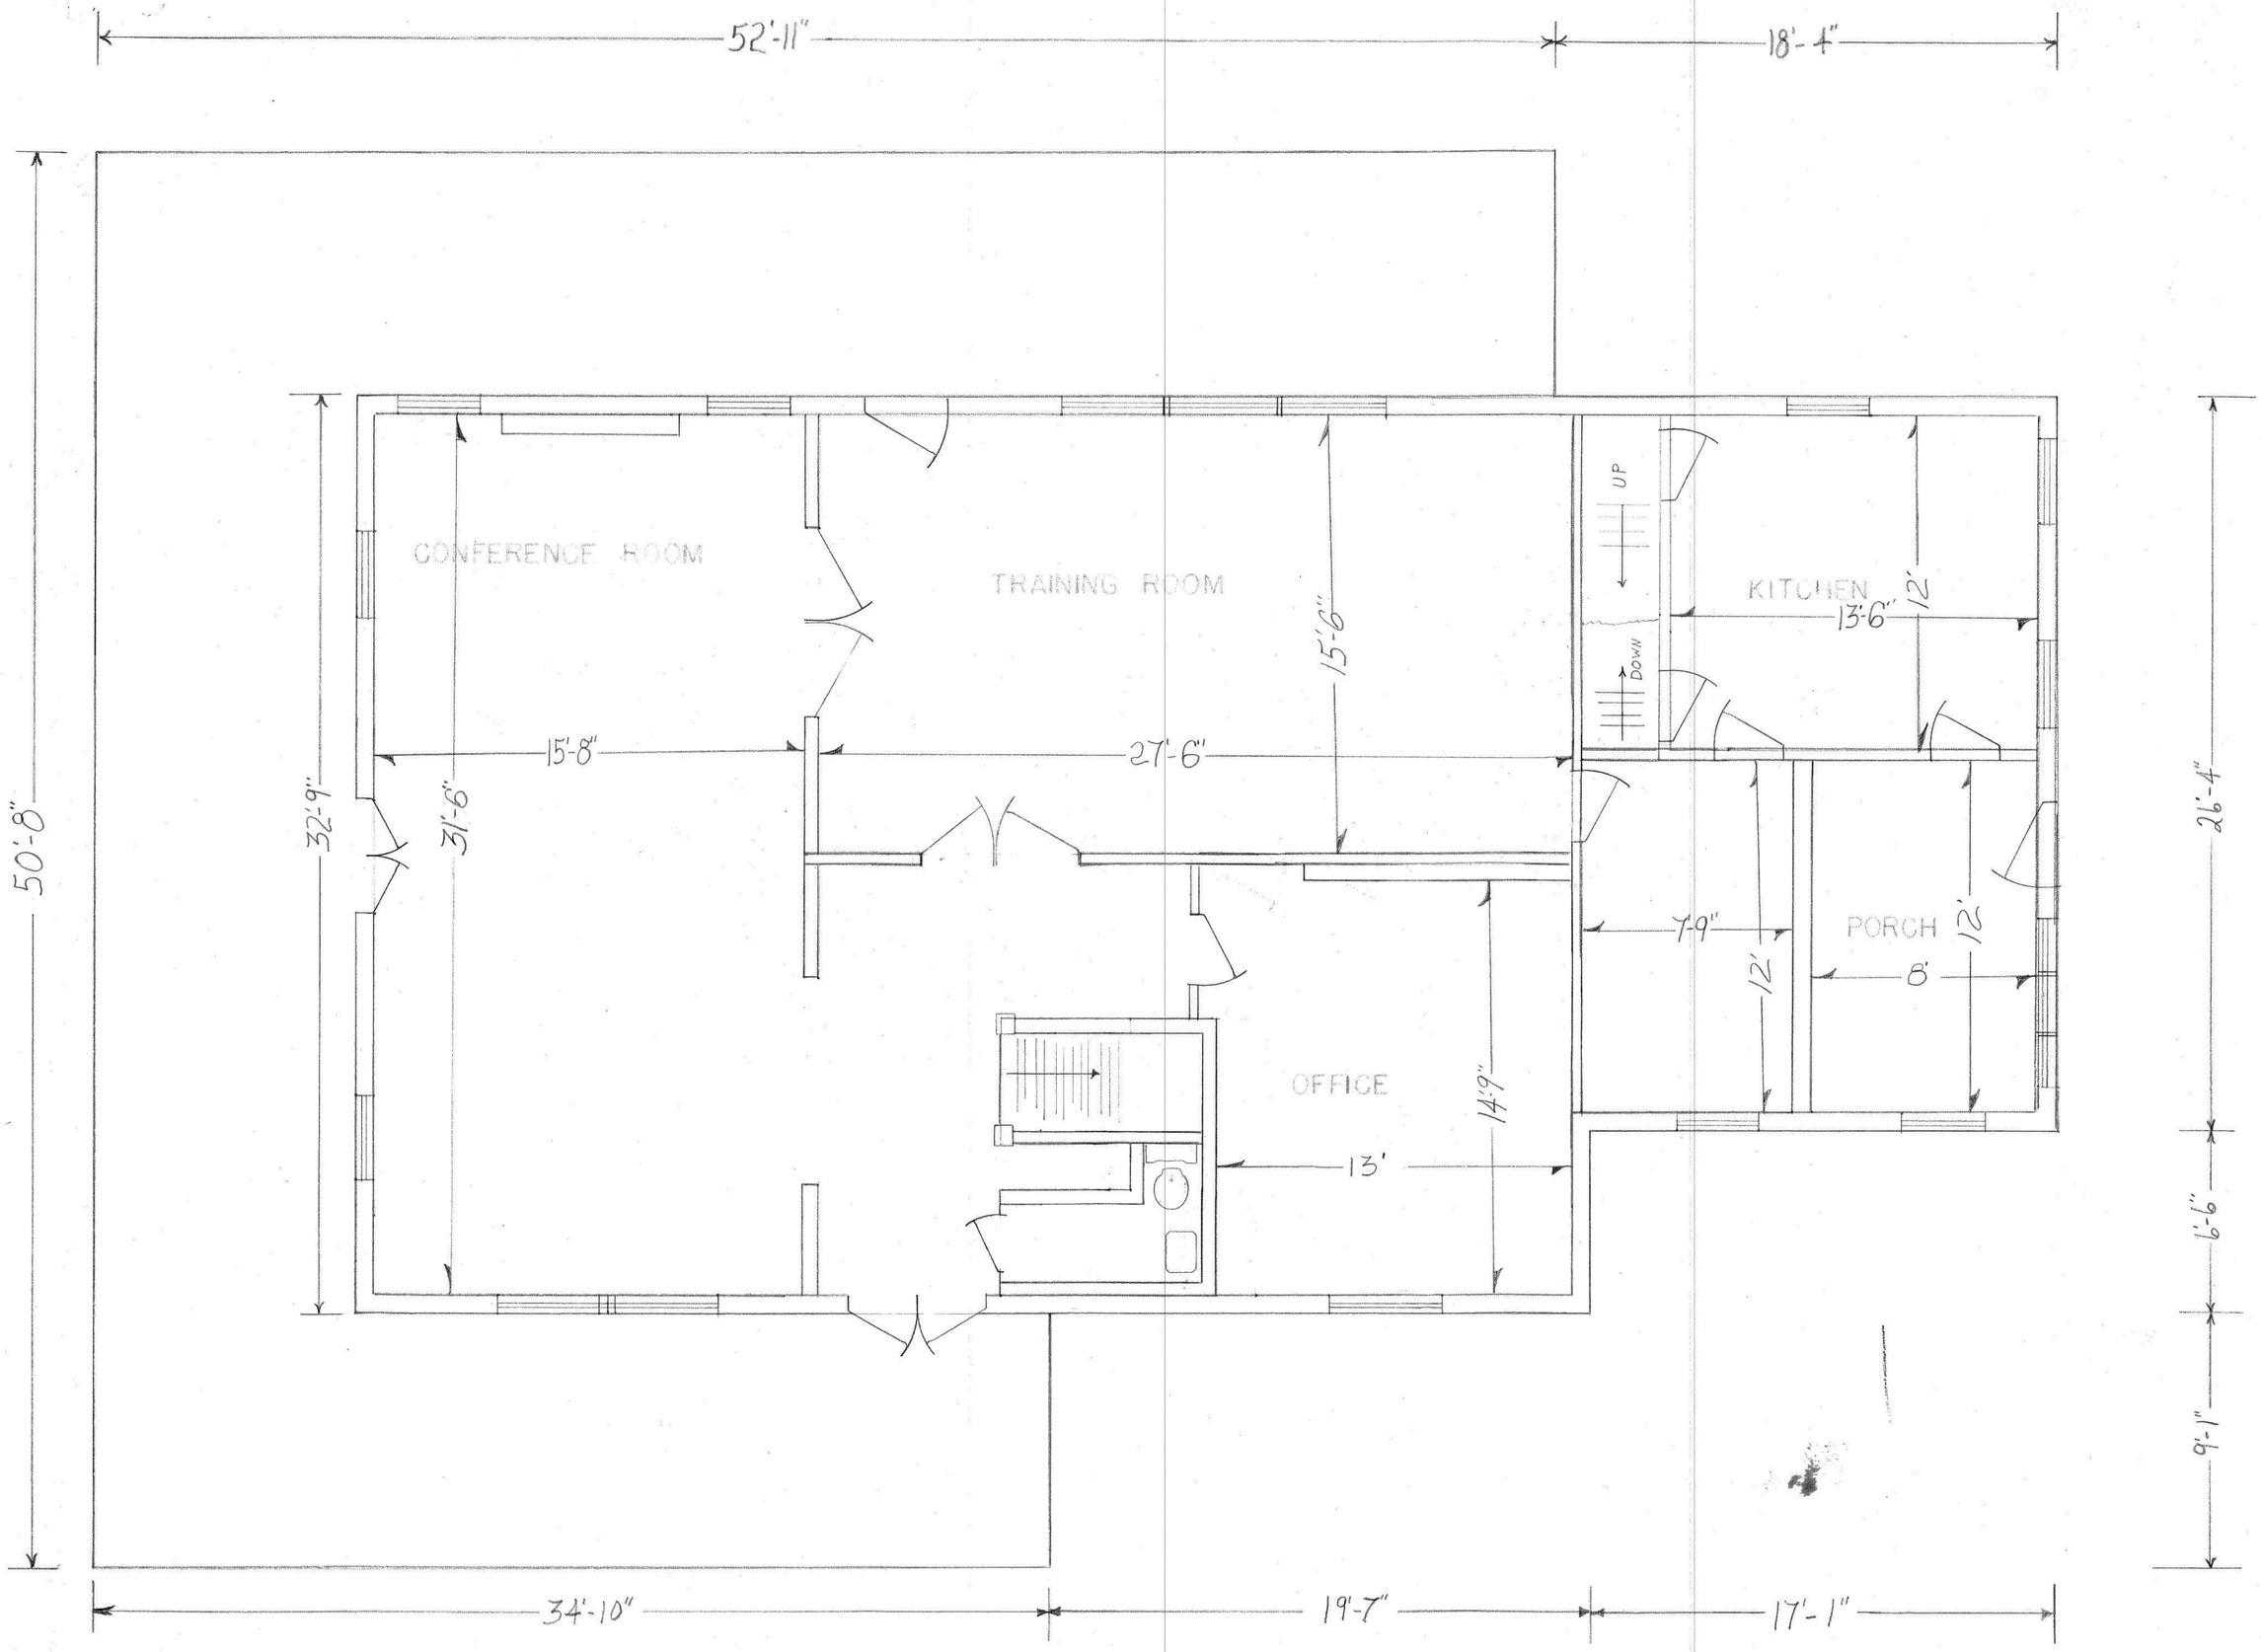

TRAINING CENTER - 1ST FLOOR

SCALE 1/4" = 1'

DRAWER # 24

BLDG H-60