Print #5

SCALES
AS INDICATED

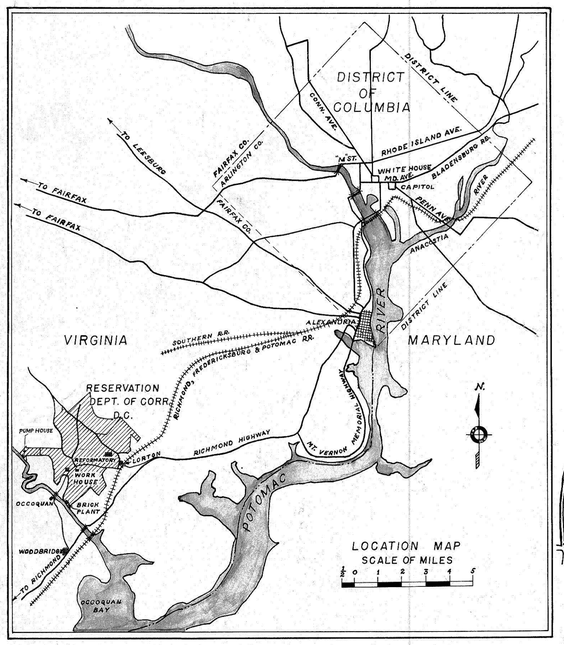

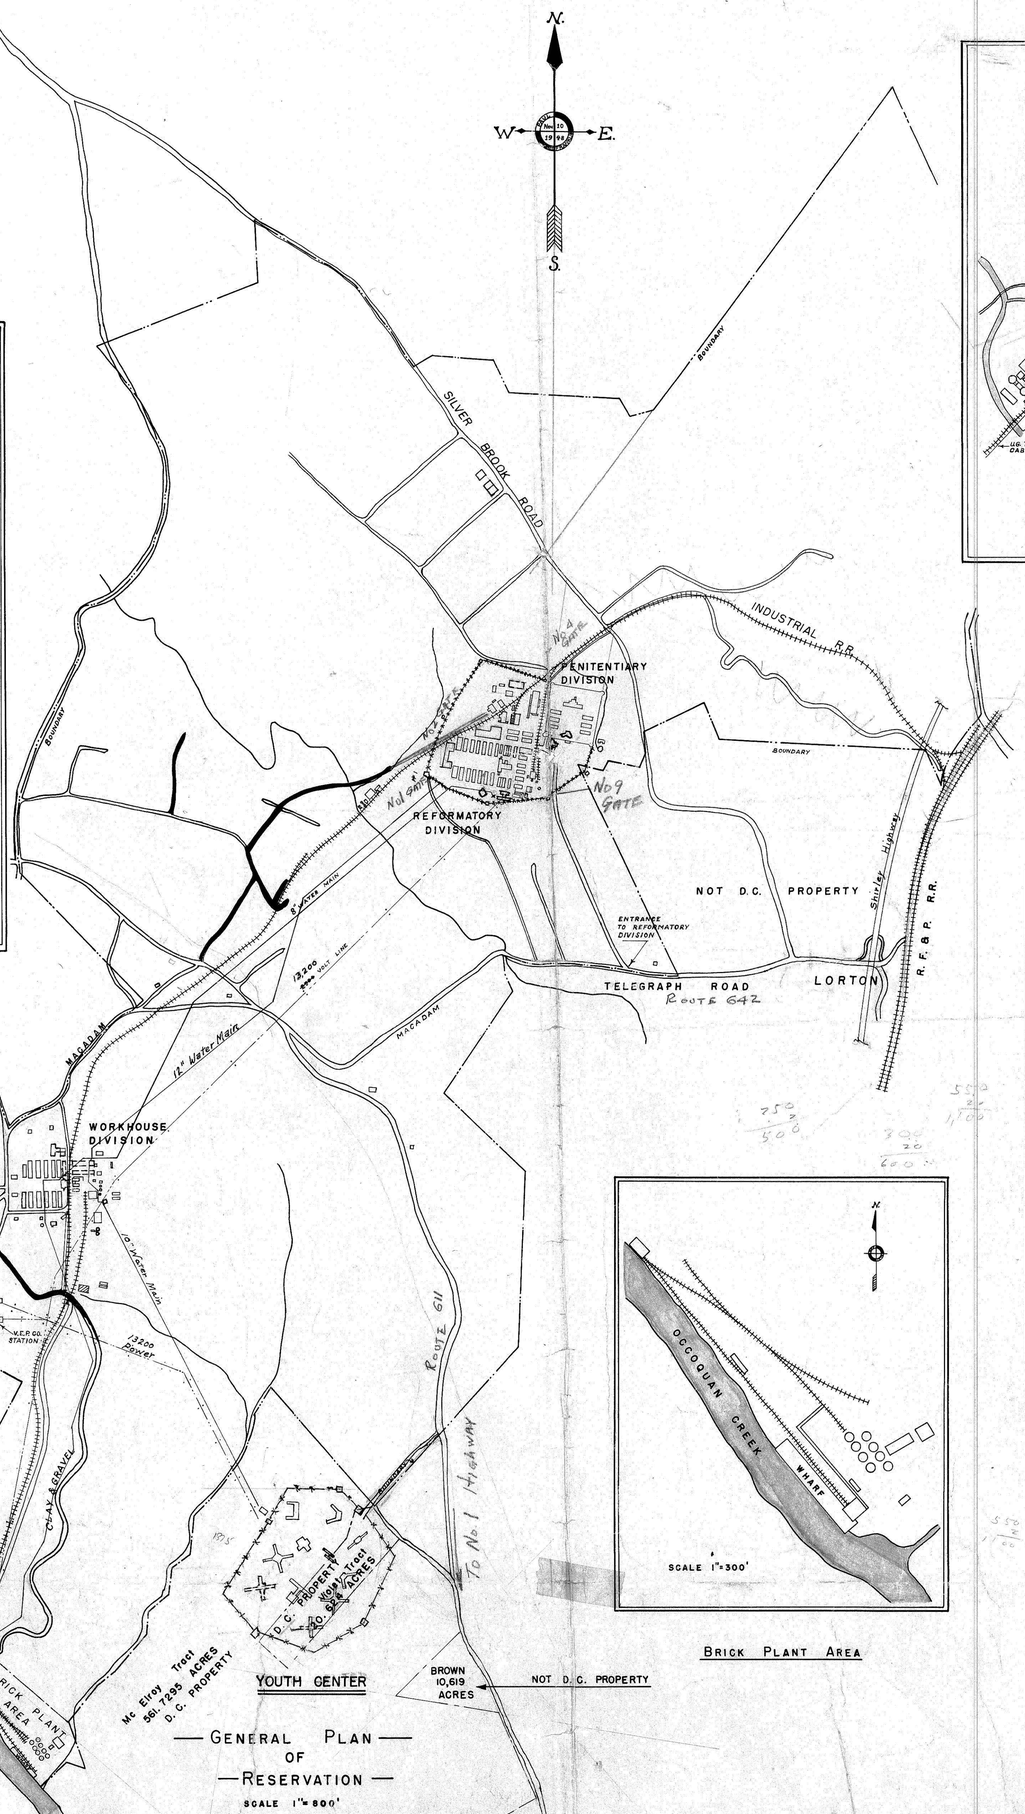

— GENERAL PLAN —
OF
— RESERVATION —
SCALE 1"=800'

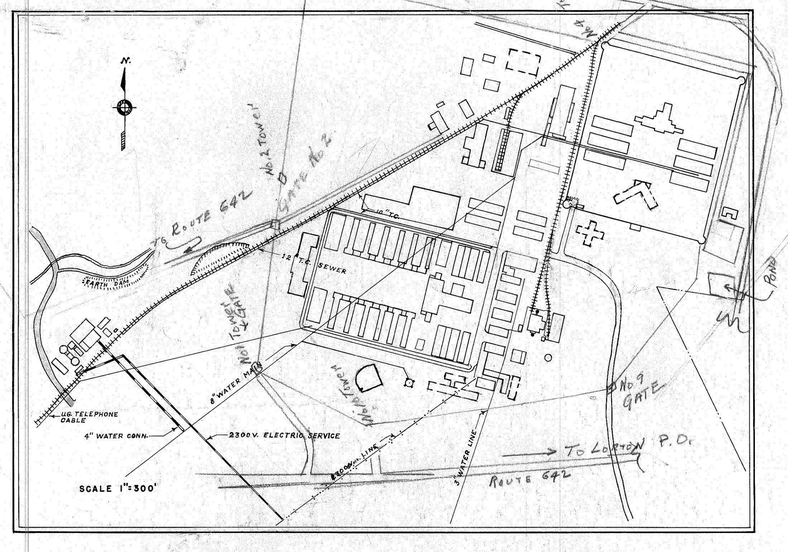

REFORMATORY — DIVISION - AREA

BRICK PLANT AREA

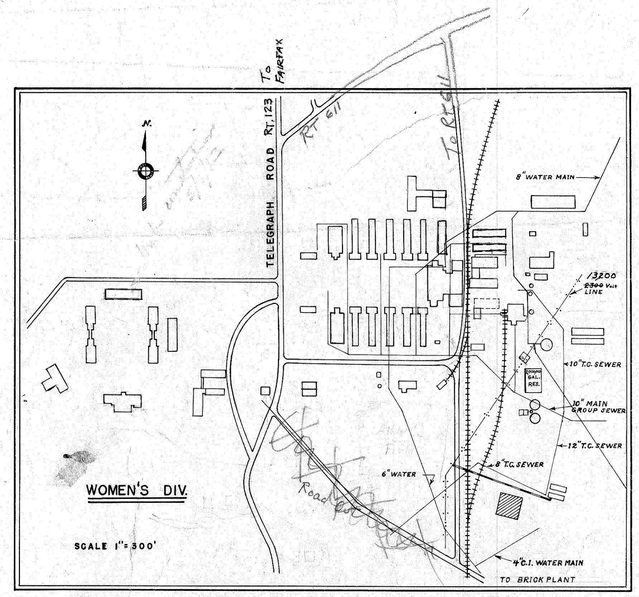

WORKHOUSE — DIVISION - AREA

REVISED; OCT. 2, 1959

DEPARTMENT OF CORRECTIONS
ENGINEERING DIVISION
GENERAL MAP
THE RESERVATION INSTITUTIONS

SCALES INDICATED	DATE NOVEMBER 10, 1948
DRAWN BY H.L.L.	TRACED BY
REVISIONS BY	CHECKED BY
APPROVED BY	