TREE REMOVAL PLAN

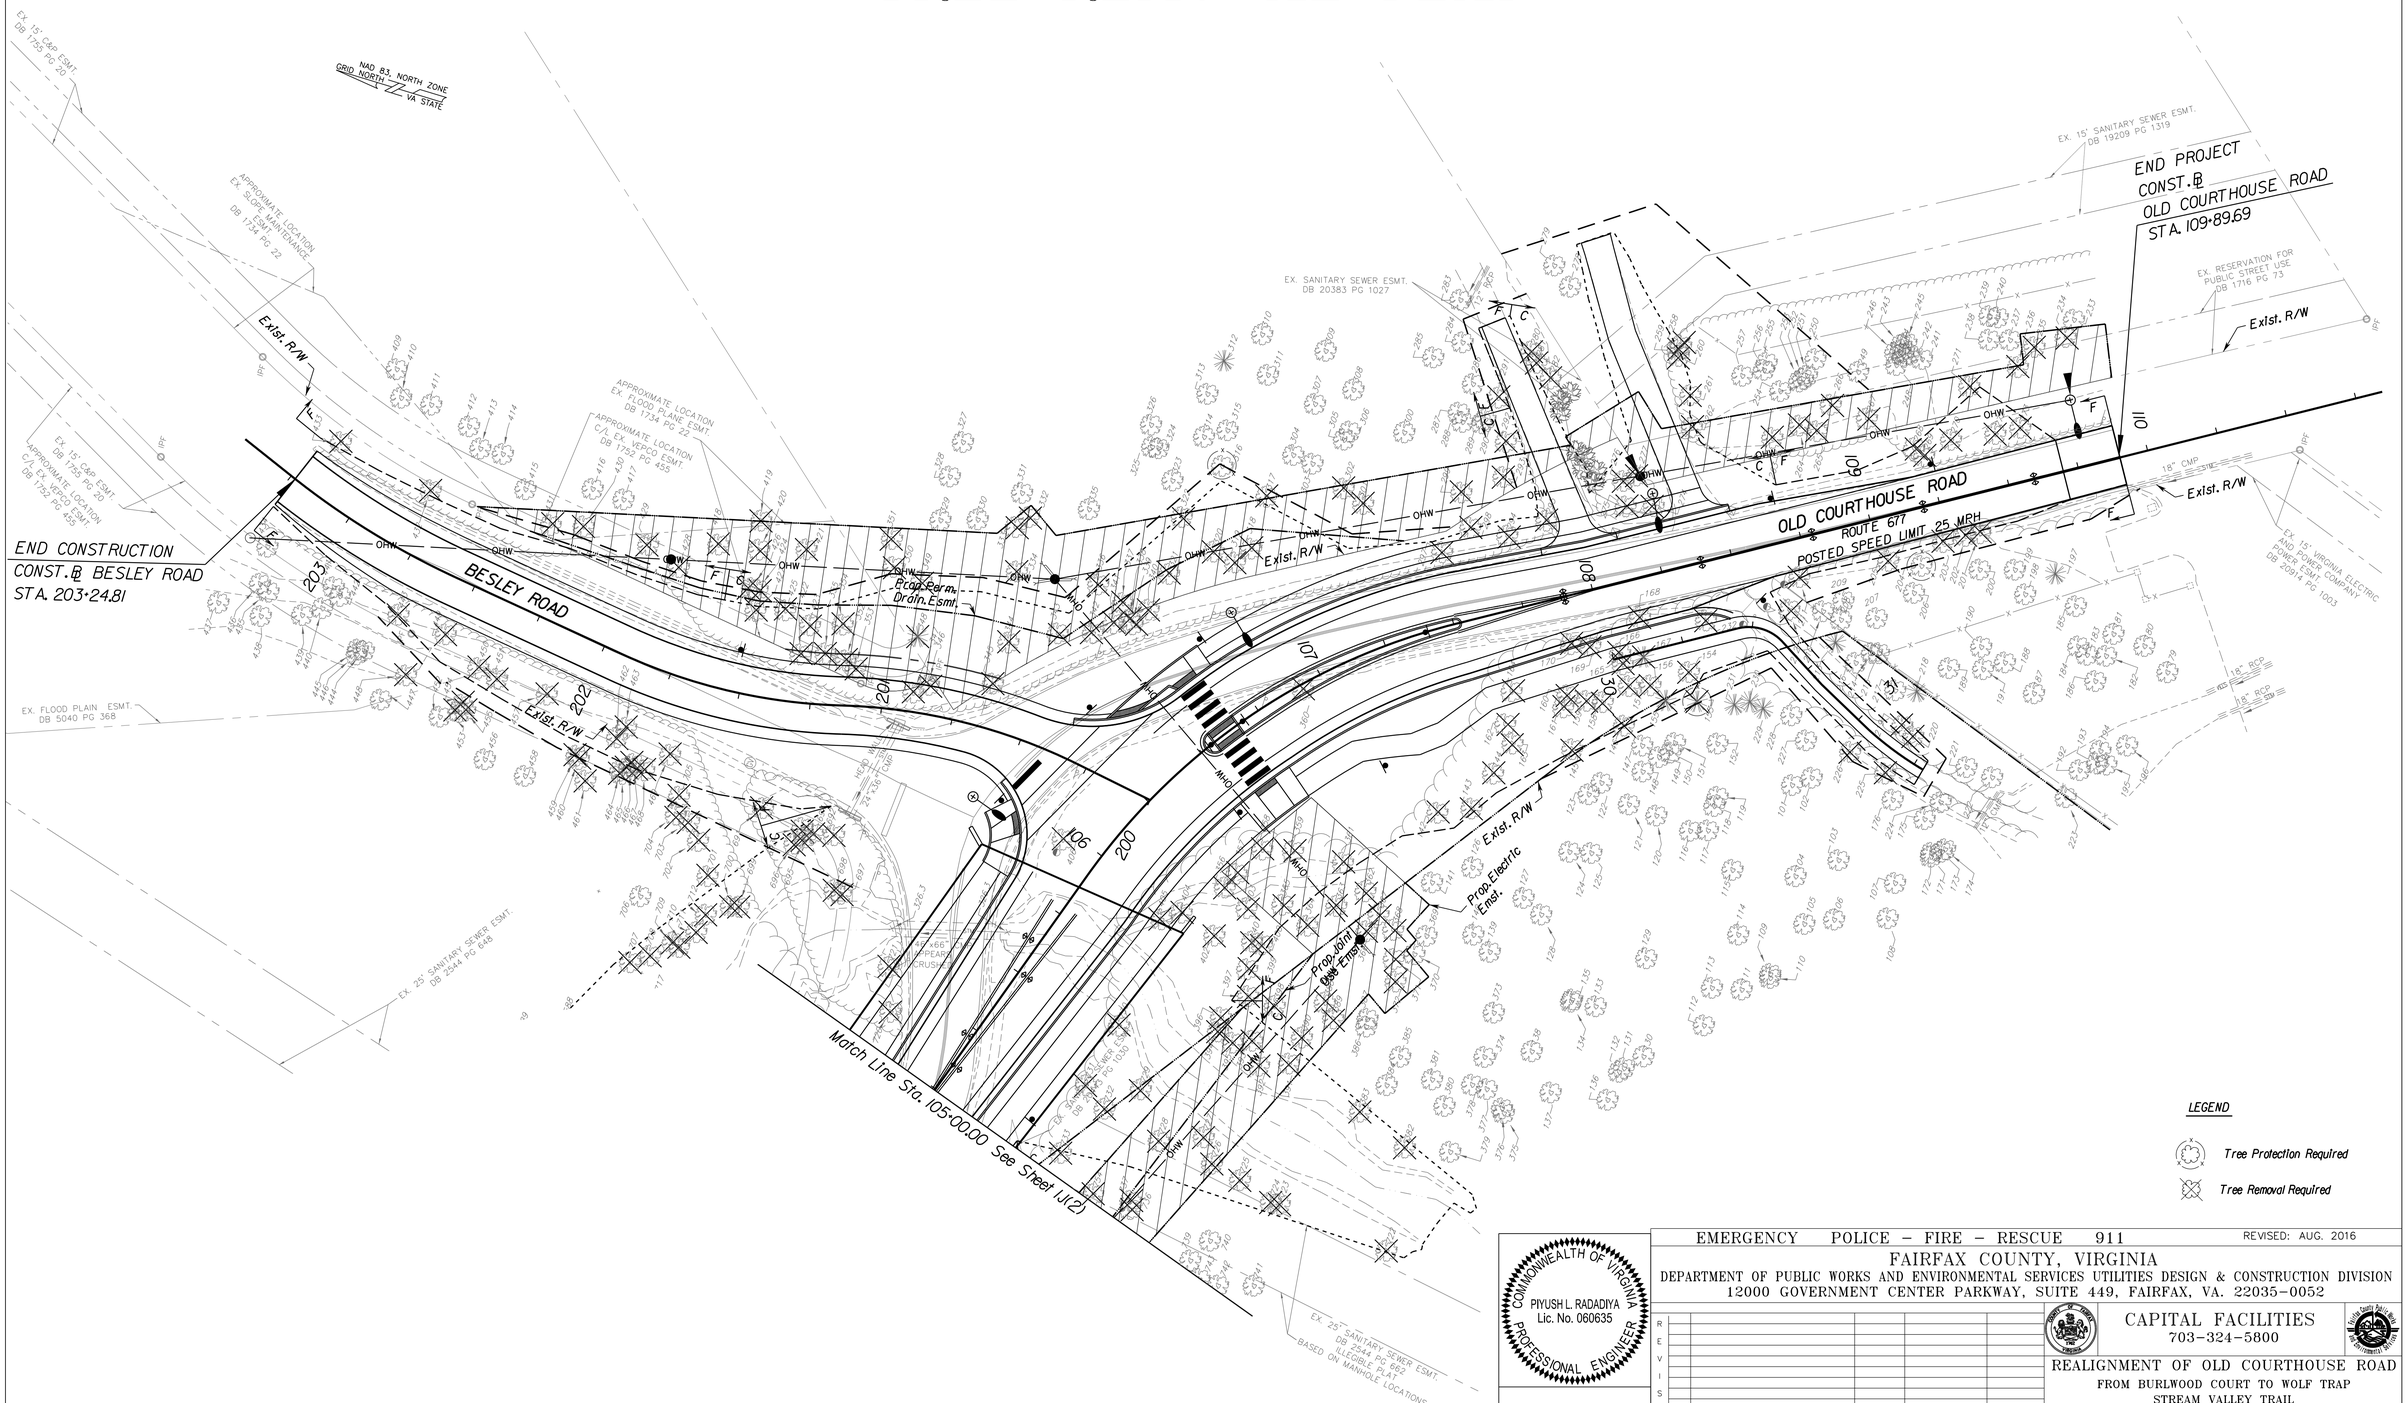

COMMONWEALTH OF VIRGINIA
PIYUSH L. RADADIYA
Lic. No. 060635
PROFESSIONAL ENGINEER

Parsons Transportation Group Inc. of Virginia
Centreville, Virginia
ROADWAY ENGINEER

EMERGENCY POLICE – FIRE – RESCUE 911

REVISED: AUG. 2016

FAIRFAX COUNTY, VIRGINIA

DEPARTMENT OF PUBLIC WORKS AND ENVIRONMENTAL SERVICES UTILITIES DESIGN & CONSTRUCTION DIVISION
12000 GOVERNMENT CENTER PARKWAY, SUITE 449, FAIRFAX, VA. 22035-0052

CAPITAL FACILITIES
703-324-5800

REALIGNMENT OF OLD COURTHOUSE ROAD
FROM BURLWOOD COURT TO WOLF TRAP
STREAM VALLEY TRAIL
TREE REMOVAL PLAN

REVISIONS △#	DESCRIPTION	BY	APPROVED	DATE

APPROVED BY THE PLANNING AND DESIGN DIVISION

CONTRACT NO. PROJECT NO. 5G25-059-007

SCALE		SHEET
1"=25'	DESIGNED BY: G. Relyea DRAFTED BY: J. Viricochea CHECKED BY: P. Radadiya	1J(3)

FUND# 300-C30050