SLEEPY HOLLOW ROAD WALKWAYS - DISPLAY BOARD 1
BAY TREE LANE TO TANSEY DRIVE

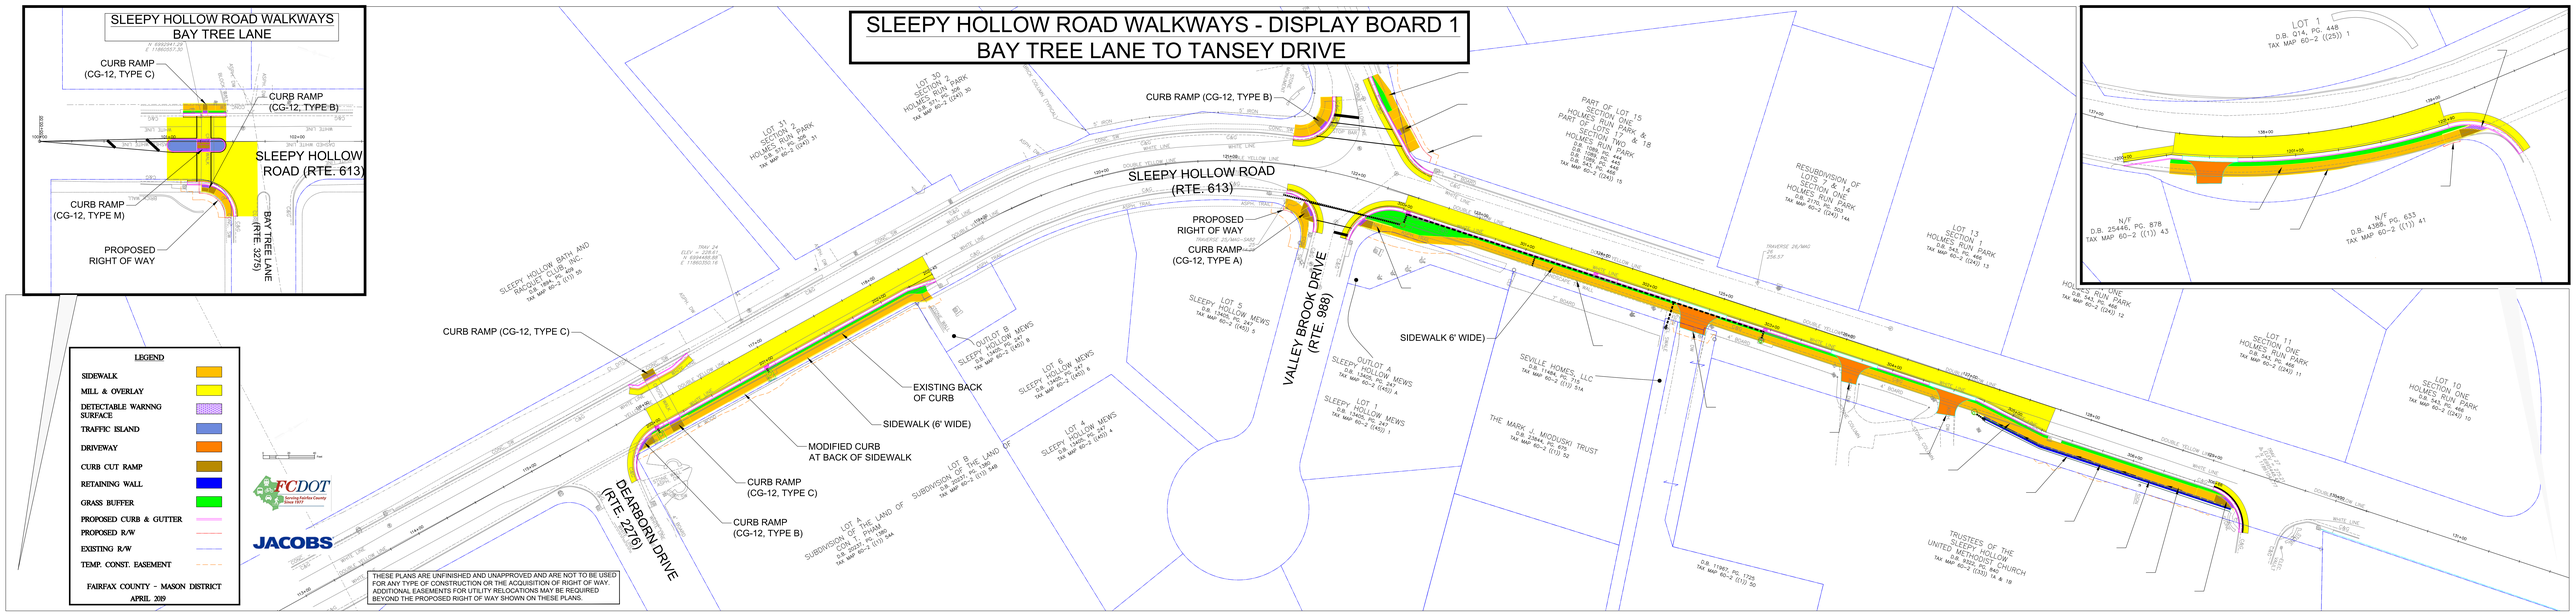

LEGEND

- SIDEWALK
- MILL & OVERLAY
- DETECTABLE WARNNG SURFACE
- TRAFFIC ISLAND
- DRIVEWAY
- CURB CUT RAMP
- RETAINING WALL
- GRASS BUFFER
- PROPOSED CURB & GUTTER
- PROPOSED R/W
- EXISTING R/W
- TEMP. CONST. EASEMENT

FAIRFAX COUNTY - MASON DISTRICT
APRIL 2019

FCDOT Serving Fairfax County Since 1927

JACOBS

THESE PLANS ARE UNFINISHED AND UNAPPROVED AND ARE NOT TO BE USED FOR ANY TYPE OF CONSTRUCTION OR THE ACQUISITION OF RIGHT OF WAY. ADDITIONAL EASEMENTS FOR UTILITY RELOCATIONS MAY BE REQUIRED BEYOND THE PROPOSED RIGHT OF WAY SHOWN ON THESE PLANS.